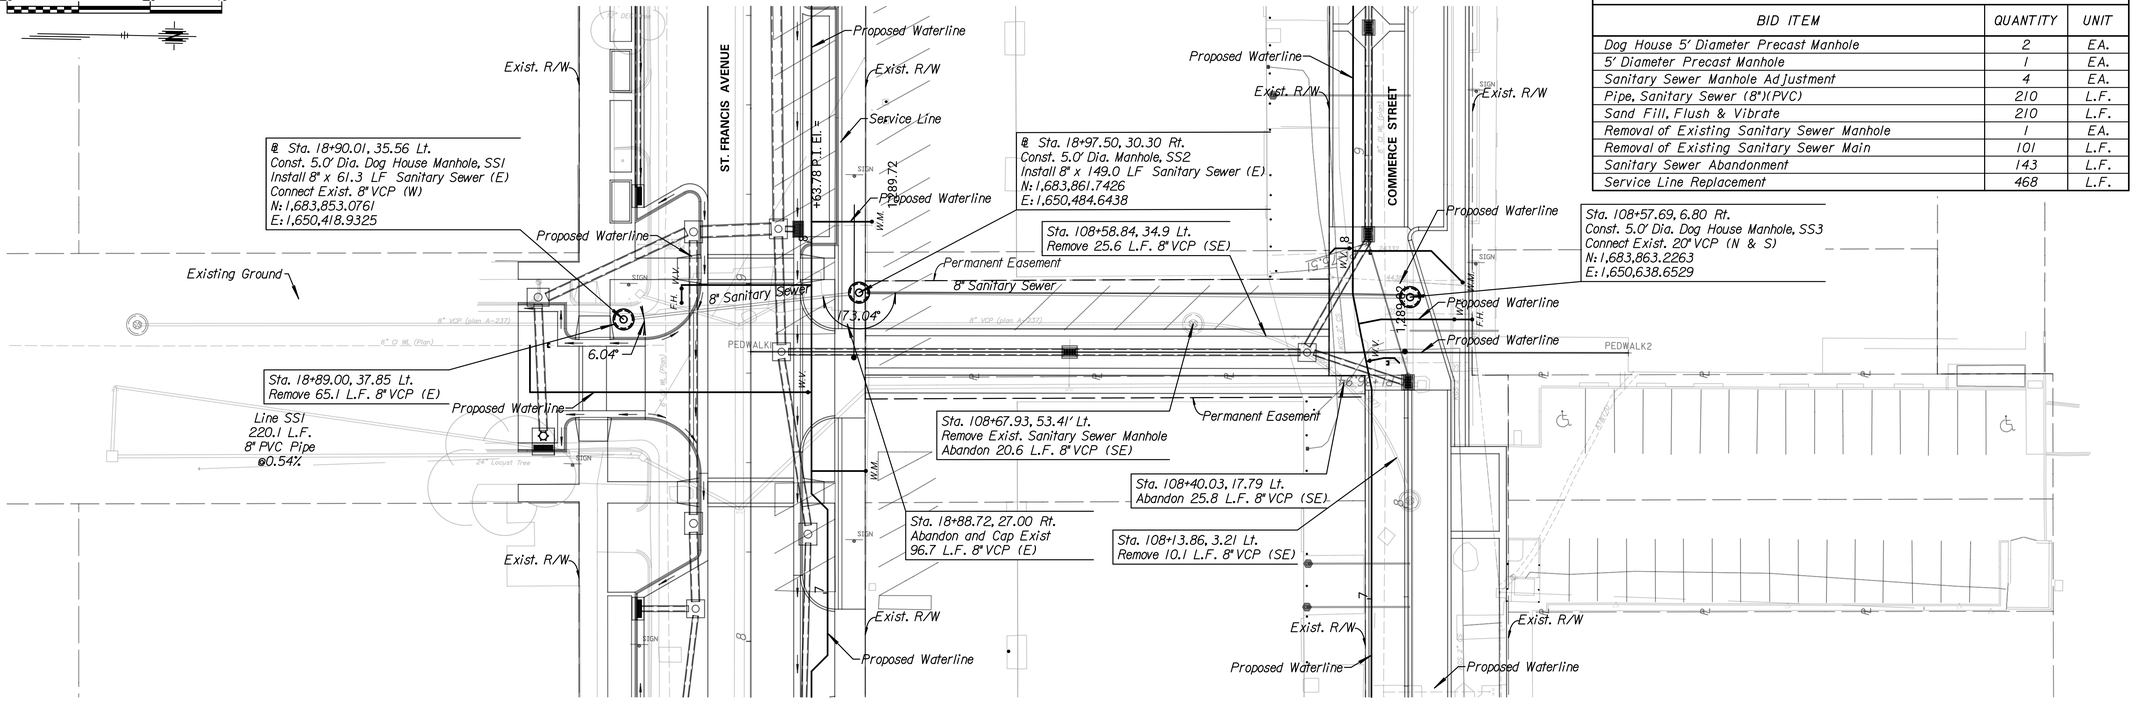

RECAPITULATION OF QUANTITIES

BID ITEM	QUANTITY	UNIT
Dog House 5' Diameter Precast Manhole	2	EA.
5' Diameter Precast Manhole	1	EA.
Sanitary Sewer Manhole Adjustment	4	EA.
Pipe, Sanitary Sewer (8")(PVC)	210	L.F.
Sand Fill, Flush & Vibrate	210	L.F.
Removal of Existing Sanitary Sewer Manhole	1	EA.
Removal of Existing Sanitary Sewer Main	101	L.F.
Sanitary Sewer Abandonment	143	L.F.
Service Line Replacement	468	L.F.

All utilities shown in the profile are shown at approximate depths. The Contractor is responsible for field verifying the locations of utilities prior to construction in that area.

*Flowline Elevation Shall be field verified prior to installing the pipe.

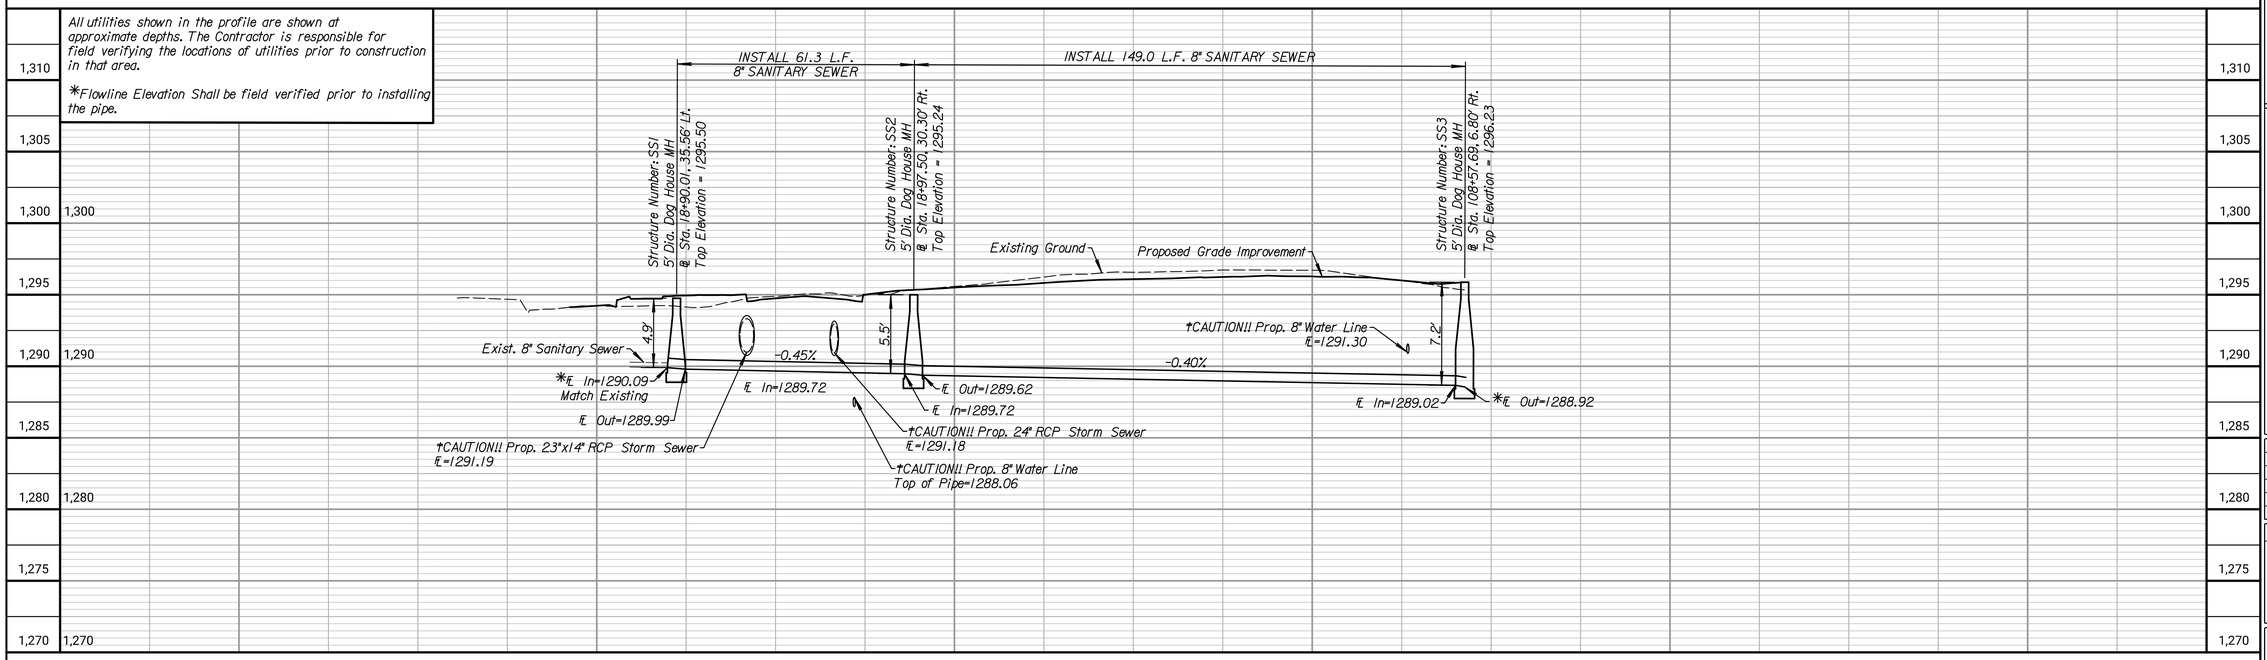

TRANSYSTEMS
245 N. WACO
SUITE 222
WICHITA, KANSAS 67202
MAIN: 316-303-3000
FAX: 316-462-5629

MICHAEL D. BAILEY
LICENSED
20585
1-12-2024
KANSAS
PROFESSIONAL ENGINEER

CONSULTANTS:

COMMERCE STREET & ST. FRANCIS
AVENUE IMPROVEMENTS
FROM WATERMAN TO KELLOGG

WICHITA, KANSAS

CITY OF WICHITA

REVISIONS:

MARK	DATE	DESCRIPTION

PROJ NO: 472-2021
SCALE: 1"=20'
DATE: 2/21/2024
DESIGNED BY: DJK
DRAWN BY: DJK
CHECKED BY: MDB

SHEET TITLE:

SANITARY SEWER IMPROVEMENTS

SHEET NO.
112
SHEET 112 OF 163

IF THIS DRAWING IS LESS THAN 22" X 36" IT IS A REDUCED SIZE DRAWING

djkratzer
2/21/2024 - 11:52:54 AM c:\transystems\pw_local\transyscorp-pw1\a-e_djkratzer\d1254772\C-SAN-M02-101.dgn