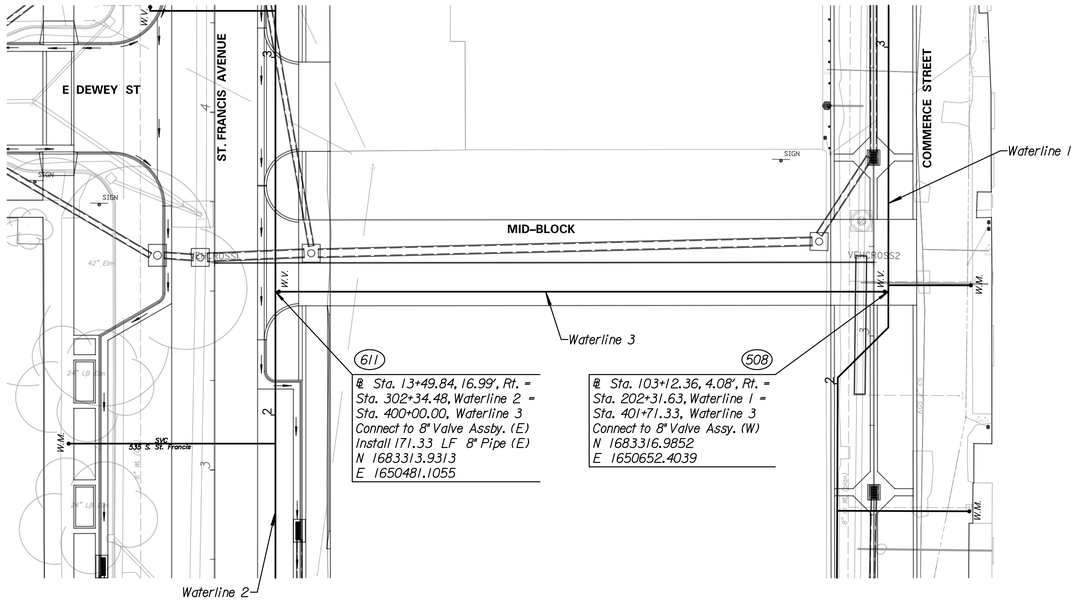

WATERLINE 3 / MID-BLOCK

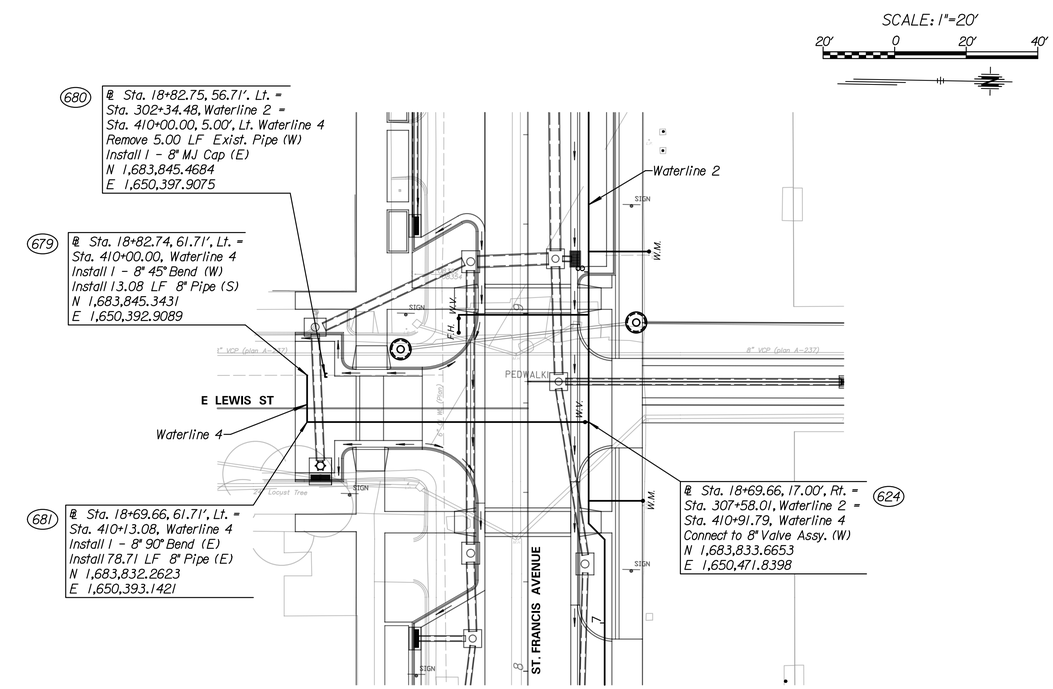

WATERLINE 4 / LEWIS STREET

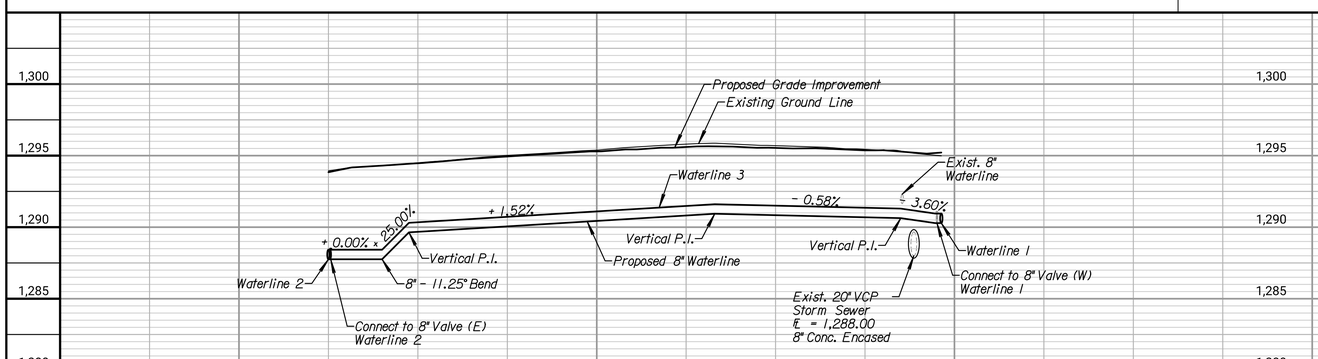

WATERLINE 3 / MID-BLOCK

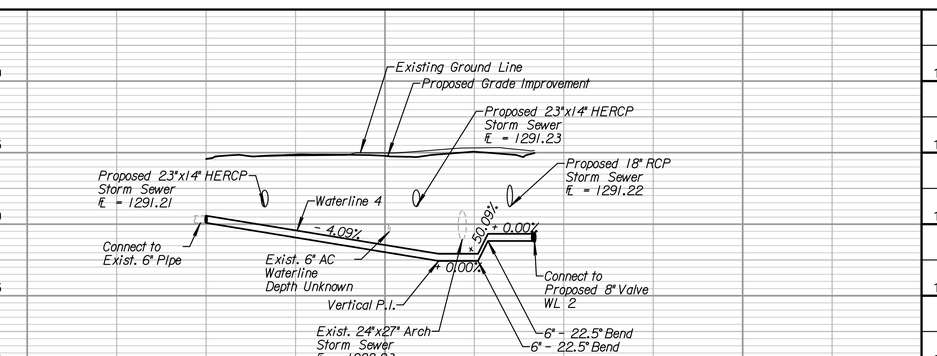

WATERLINE 4 / LEWIS STREET

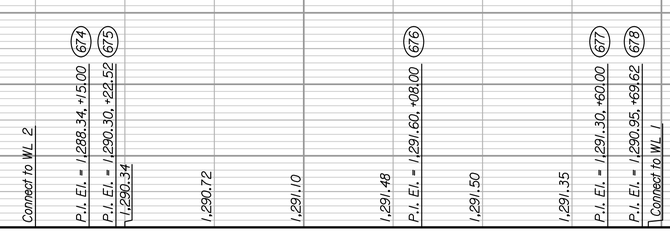

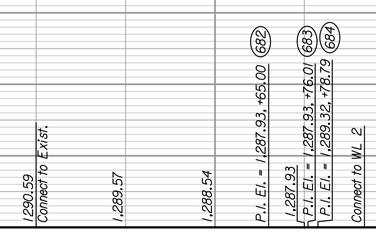

IF THIS DRAWING IS LESS THAN 22" X 36" IT IS A REDUCED SIZE DRAWING

TRANSYSTEMS
245 N. WACO
SUITE 222
WICHITA, KANSAS 67202
MAIN: 316-303-3000
FAX: 316-462-5629

MICHAEL D. BASE LICENSED 20585 1-12-2024 KANSAS PROFESSIONAL ENGINEER

CONSULTANTS:

COMMERCE STREET & ST. FRANCIS AVENUE IMPROVEMENTS FROM WATERMAN TO KELLOGG

WICHITA, KANSAS

CITY OF WICHITA

REVISIONS:

MARK	DATE	DESCRIPTION

PROJ NO: 472-2021
SCALE: 1"=20'
DATE: 2/21/2024
DESIGNED BY: DAN
DRAWN BY: DAN
CHECKED BY: MDB

SHEET TITLE:

WATERLINE 3 & 4 IMPROVEMENTS MID-BLOCK & LEWIS STREET

SHEET NO.

122

SHEET 122 OF 163

dlyratzer 2/21/2024 - 11:34:30 AM c:\transystems\pw_local\transyscorp-pw1\e-e_dlyratzer\d1254772\C-WTR-M03-101.dgn