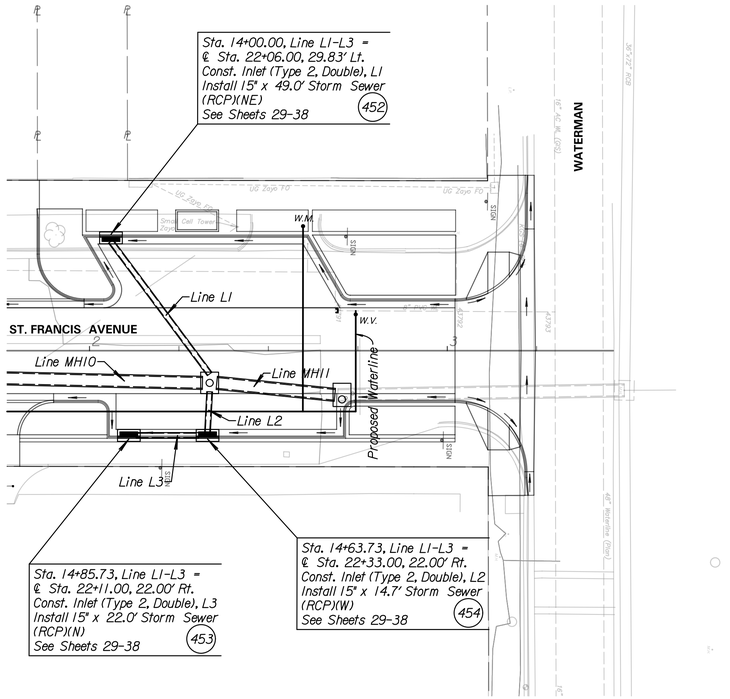

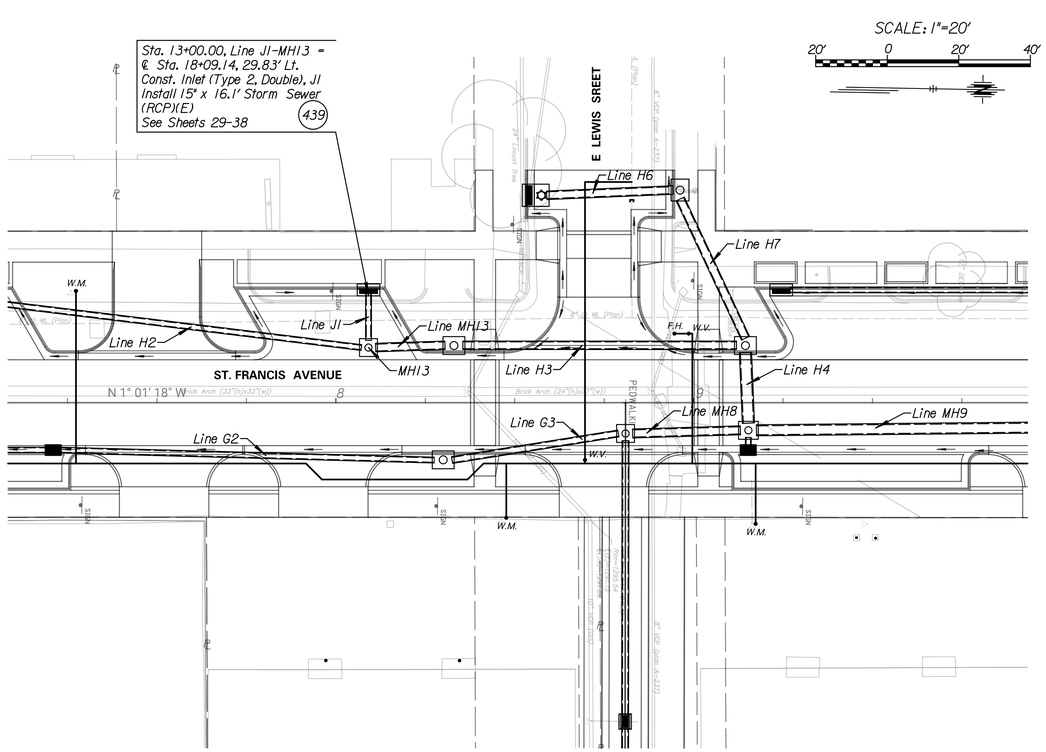

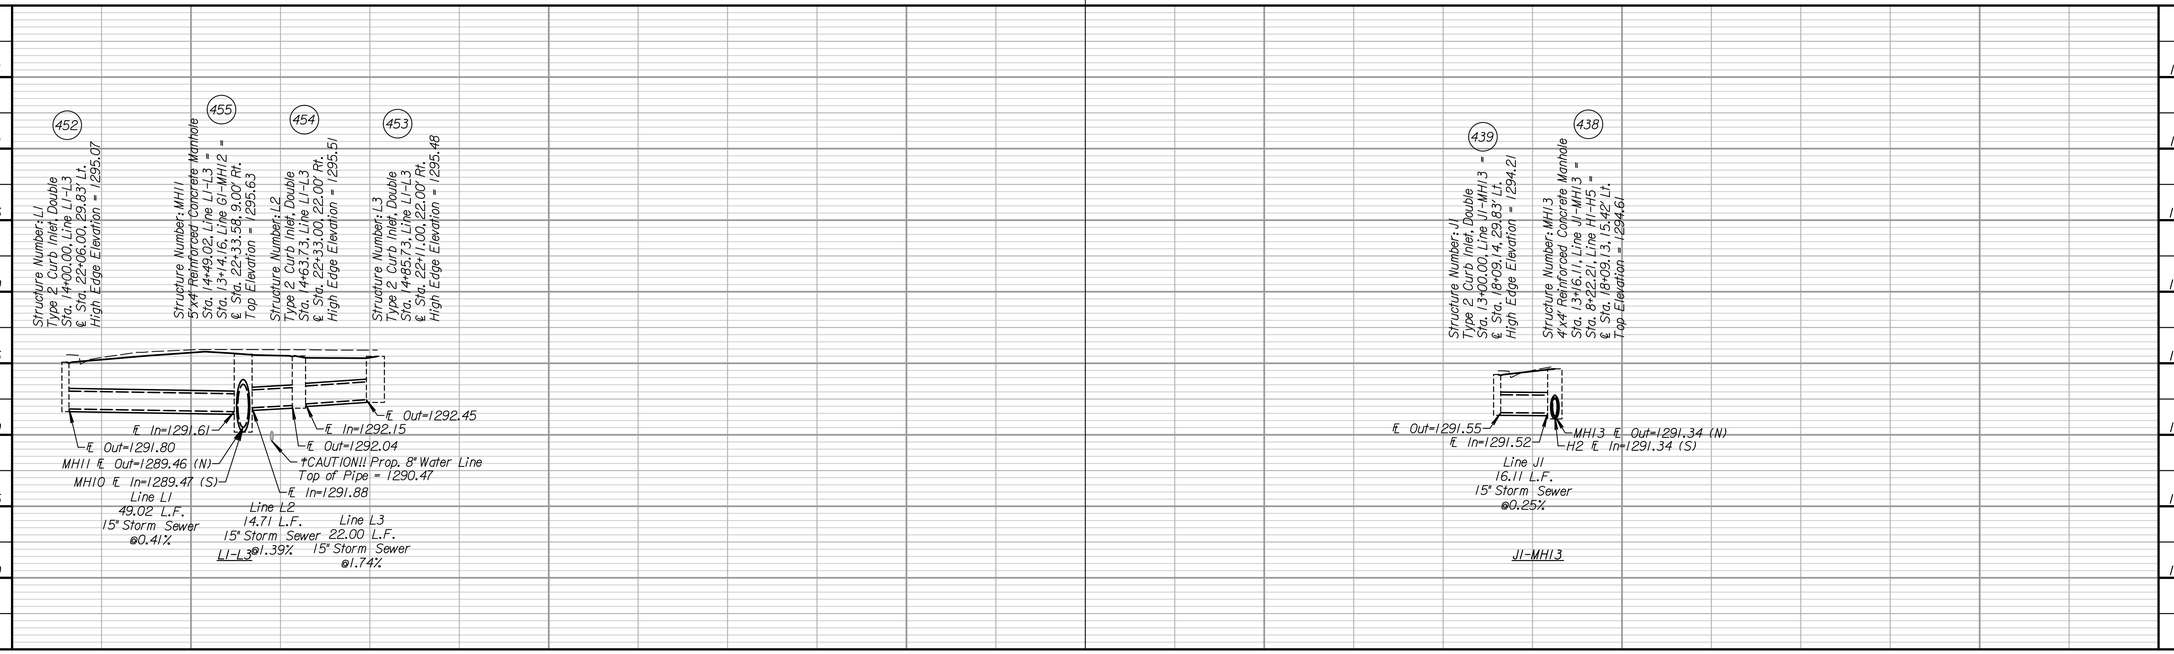

IF THIS DRAWING IS LESS THAN 22" X 36" IT IS A REDUCED SIZE DRAWING

TRANSYSTEMS
245 N. WACO
SUITE 222
WICHITA, KANSAS 67202
MAIN: 316-303-3000
FAX: 316-462-5629

CONSULTANTS:

COMMERCE STREET & ST. FRANCIS
AVENUE IMPROVEMENTS
FROM WATERMAN TO KELLOGG

WICHITA, KANSAS

CITY OF WICHITA

REVISIONS:

MARK	DATE	DESCRIPTION

PROJ NO: 472-2021
SCALE: 1"=20'
DATE: 2/21/2024
DESIGNED BY: MLC
DRAWN BY: DJK
CHECKED BY: MDB

SHEET TITLE:

ST. FRANCIS AVENUE
STORM SEWER
IMPROVEMENTS
SYSTEM L & J

SHEET NO.
37

SHEET 37 OF 163

djkratzer
2/21/2024 - 11:45:30 AM c:\transystems\pw_local\transyscorp-pw1\a-e_djkratzer\d1254772\C-SDR-M01-103.dgn