LEGEND

- Contraction Joint
- Longitudinal Joint
- Expansion Joint

Notes:
All concrete pavement on valley gutters shall be "Concrete Pavement (VG) 7" (Reinf.) on a 5" Crushed Rock Base" See Sheet 71

Pavement Joints shall be continued through curb & gutter and match joint patterns where possible

All joints within the reinforced concrete pavement shall be tied with #4 bars 2' long spaced on 30" centers in all directions with 6" x 12" - W4 x W4 welded wire mesh.

For valley gutter layout & elevation details, See Sheets 54-57

SCALE: 1"=20'

20' 0 20' 40'

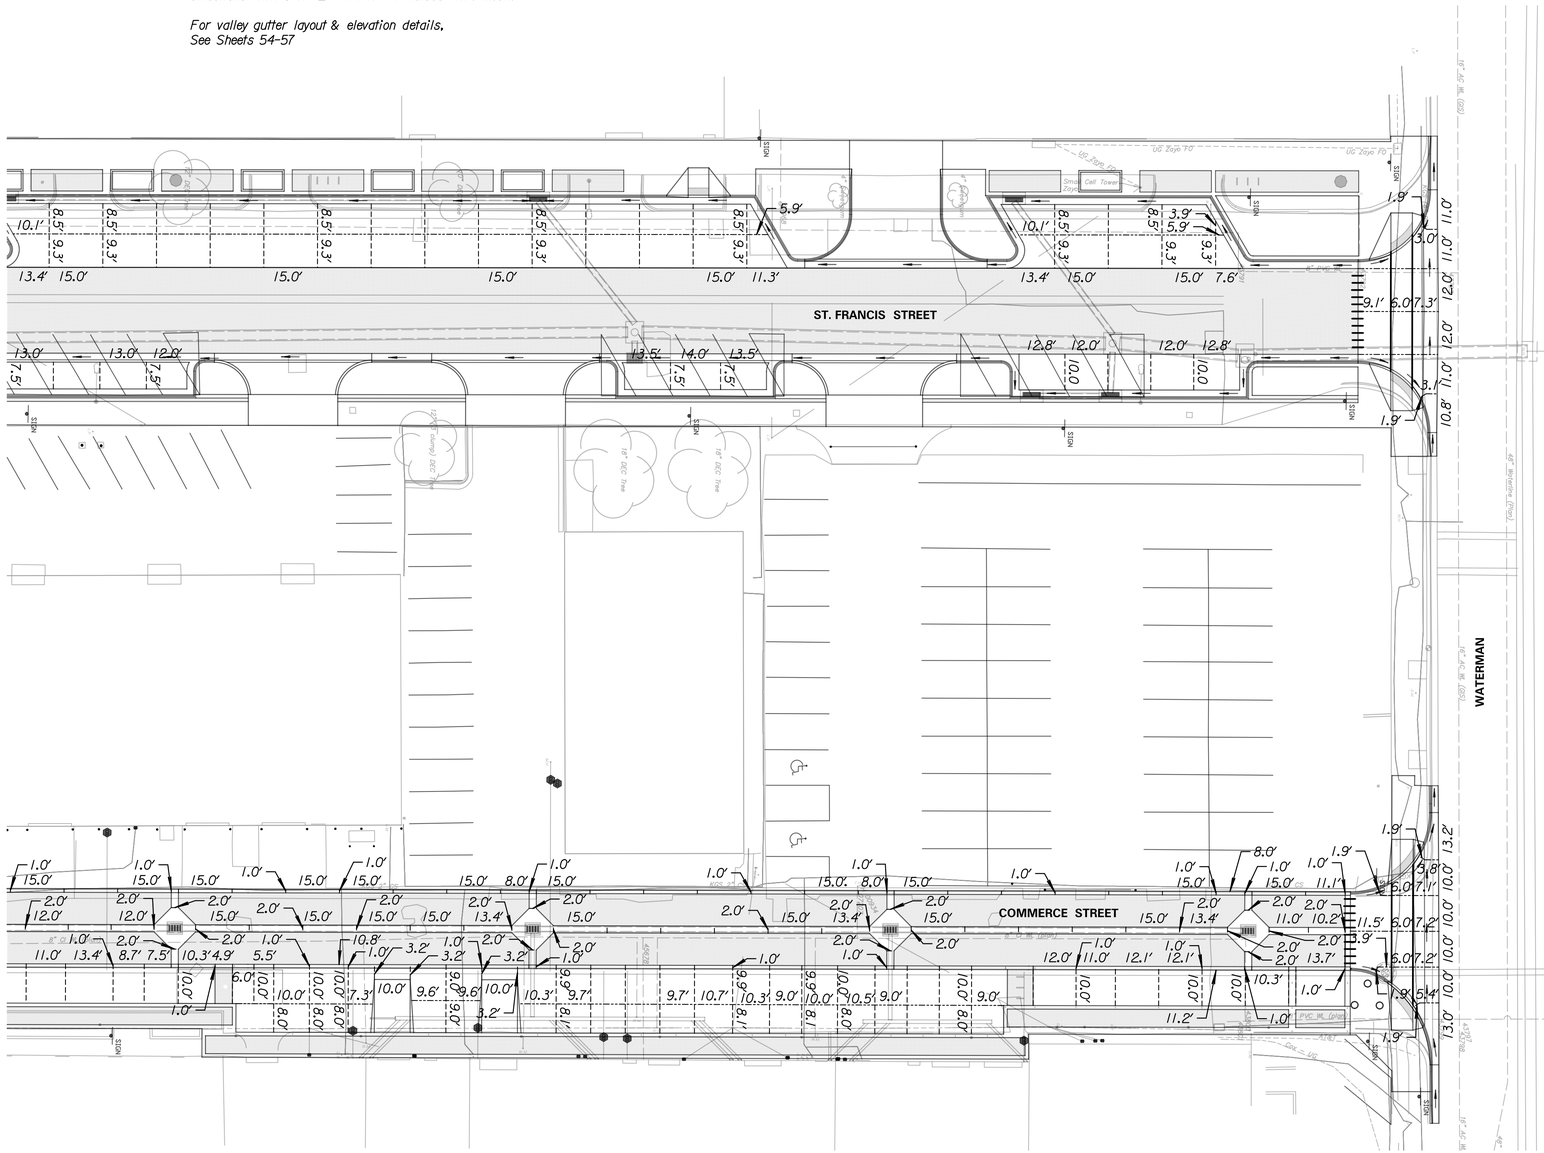

TRANSYSTEMS
245 N. WACO
SUITE 222
WICHITA, KANSAS 67202
MAIN: 316-303-3000
FAX: 316-462-5629

CONSULTANTS:

COMMERCE STREET & ST. FRANCIS AVENUE IMPROVEMENTS FROM WATERMAN TO KELLOGG

WICHITA, KANSAS

CITY OF WICHITA

REVISIONS:

MARK	DATE	DESCRIPTION

PROJ NO: 472-2021
SCALE: 1"=20'
DATE: 2/21/2024
DESIGNED BY: DJK
DRAWN BY: DJK
CHECKED BY: MLC

SHEET TITLE:

JOINTING PLAN

SHEET NO.
53
SHEET 53 OF 163

CADconform Certify This File

dkratzer
2/21/2024 - 11:47:07 AM c:\transystems\pw_local\transyscorp-pw1\a-e_dkratzer\d1254772\C-JT01-M01-103.dgn

CADconform Certify This File