Note:

For more information on the Streetscape details, See Sheets 14-25

See Storm Sewer Plan and Profile Sheets for Proposed Storm Sewer Improvements, See Sheets 29-38

See Pavement Marking and Signing Sheets for Proposed Pavement Marking and Signing Plans, See Sheets 100-105

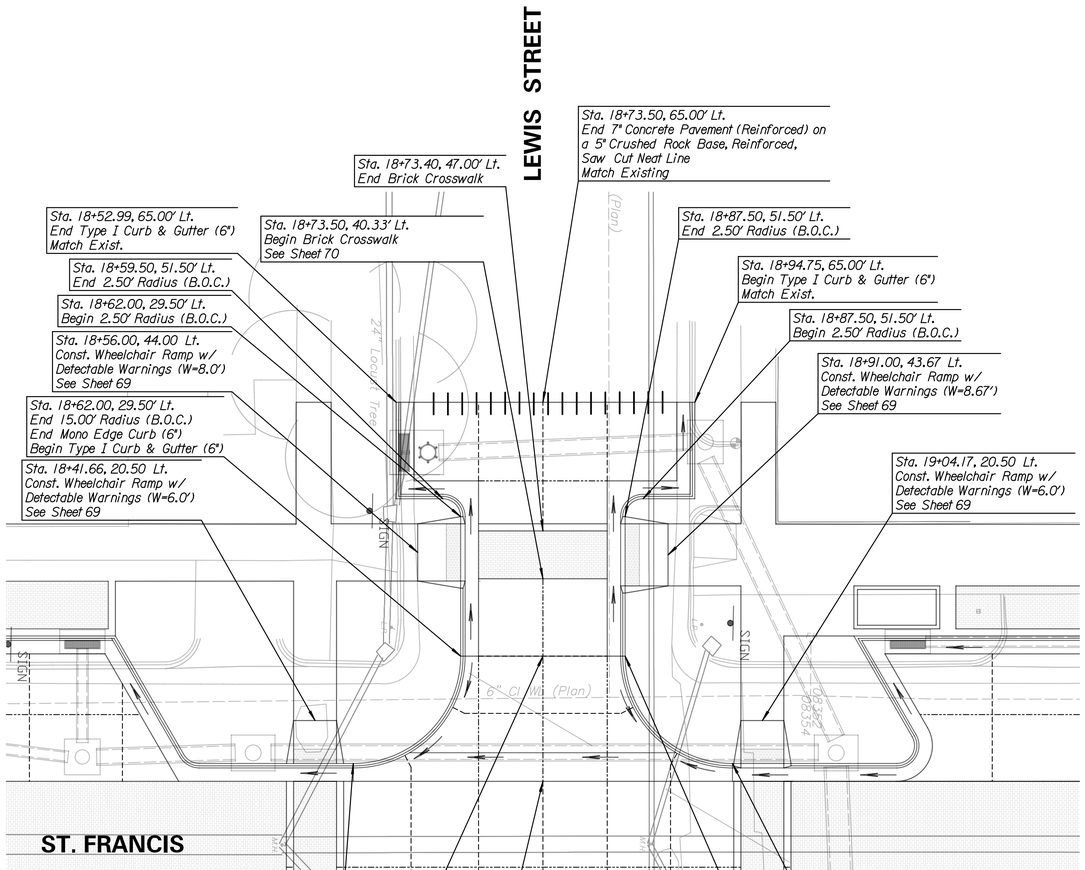

LEGEND

xxxx.xx	T.O.C.
xxxx.xx	℄ of Curb
xxxx.xx	Spot Elevation

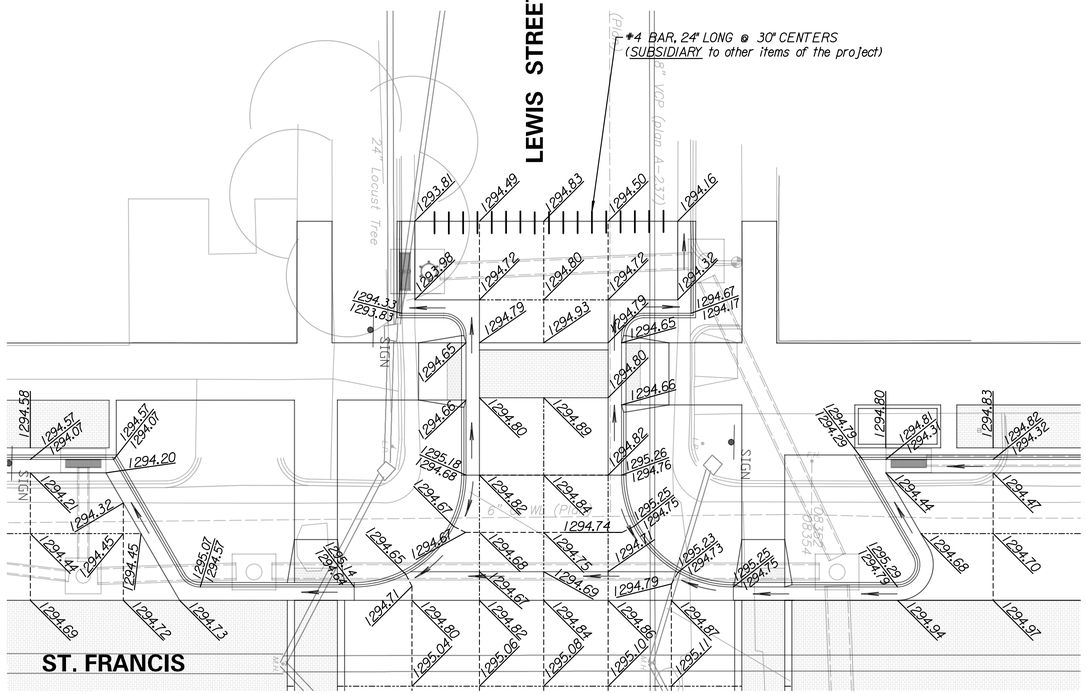

SCALE: 1"=10'

PLAN: Lat. & Long. 10' 0 10' 20'

IF THIS DRAWING IS LESS THAN 22" X 36" IT IS A REDUCED SIZE DRAWING

CADconform Certify This File

TRANSYSTEMS
245 N. WACO
SUITE 222
WICHITA, KANSAS 67202
MAIN: 316-303-3000
FAX: 316-462-5629

CONSULTANTS:

REVISIONS:

MARK	DATE	DESCRIPTION

COMMERCE STREET & ST. FRANCIS AVENUE IMPROVEMENTS FROM WATERMAN TO KELLOGG

WICHITA, KANSAS

CITY OF WICHITA

PROJ NO:	472-2021
SCALE:	1"=10'
DATE:	2/21/2024
DESIGNED BY:	DJK
DRAWN BY:	DJK
CHECKED BY:	MDB

SHEET TITLE:

ST. FRANCIS STREET & LEWIS STREET INTERSECTION LAYOUT DETAILS

SHEET NO.

56

SHEET 56 OF 163

CADconform Certify This File

djkratzer
2/21/2024 - 11:47:33 AM c:\transystems\pw_local\transyscorp.pw1\w-_djkratzer\d1254772\C-LAY-M01-103.dgn