Note:

For more information on the Streetscape details, See Sheets 14-25

See Storm Sewer Plan and Profile Sheets for Proposed Storm Sewer Improvements, See Sheets 29-38

See Pavement Marking and Signing Sheets for Proposed Pavement Marking and Signing Plans, See Sheets 100-105

LEGEND

xxxx.xx T.O.C.
xxxx.xx ℄ of Curb

xxxx.xx Spot Elevation

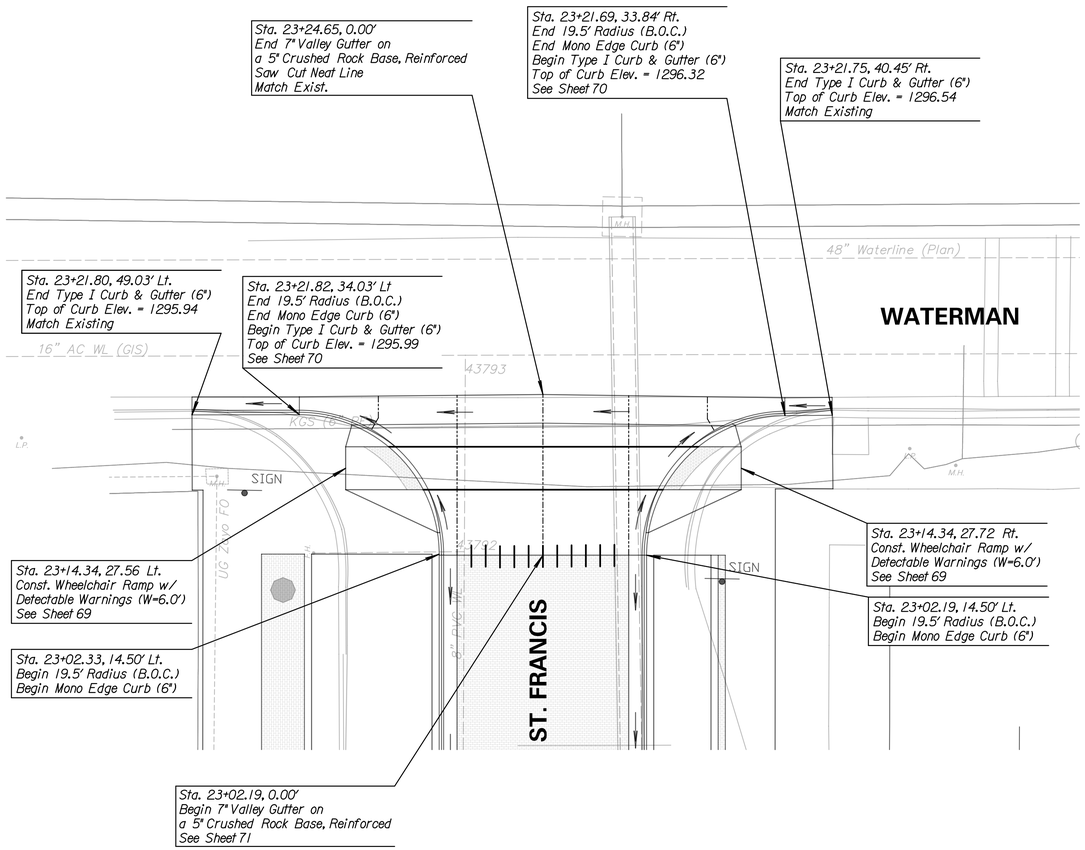

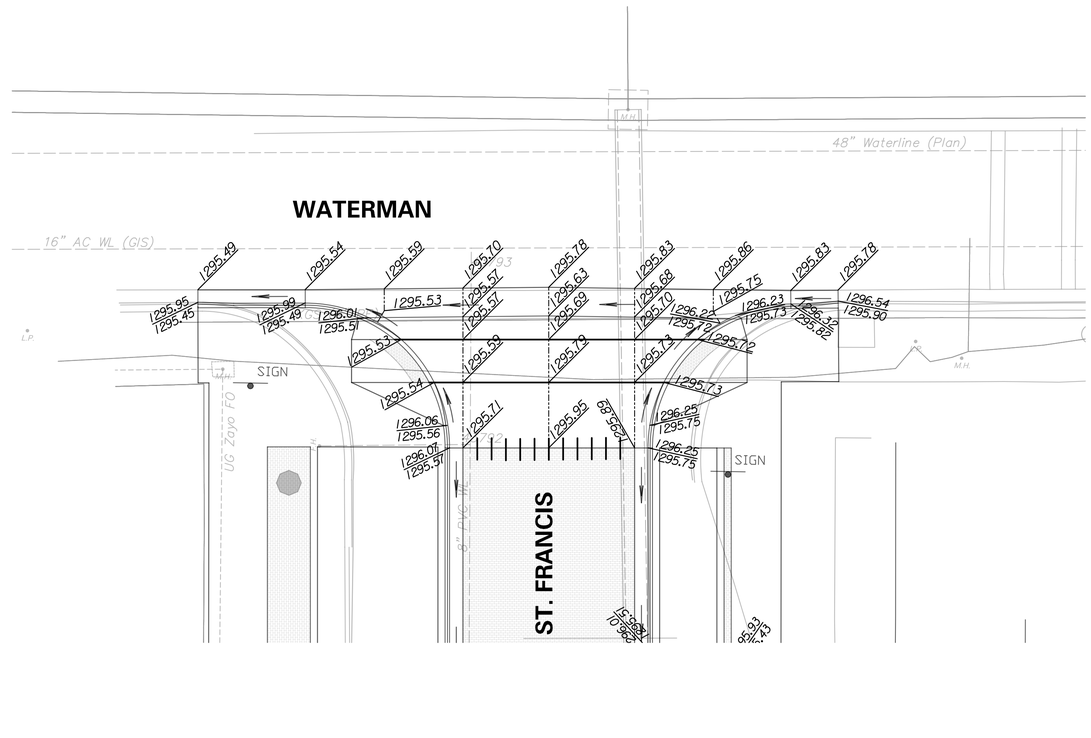

SCALE: 1"=10'

10' 0 10' 20'

PLAN: Lat. & Long.

TRANSYSTEMS
245 N. WACO
SUITE 222
WICHITA, KANSAS 67202
MAIN: 316-303-3000
FAX: 316-462-5629

CONSULTANTS:

COMMERCE STREET & ST. FRANCIS
AVENUE IMPROVEMENTS
FROM WATERMAN TO KELLOGG

WICHITA, KANSAS

CITY OF WICHITA

REVISIONS:

MARK	DATE	DESCRIPTION

PROJ NO: 472-2021
SCALE: 1"=10'
DATE: 2/21/2024
DESIGNED BY: DJK
DRAWN BY: DJK
CHECKED BY: MDB

SHEET TITLE:

ST. FRANCIS STREET & WATERMAN STREET INTERSECTION LAYOUT DETAILS

SHEET NO.
57

SHEET 57 OF 163

IF THIS DRAWING IS LESS THAN 22" X 36" IT IS A REDUCED SIZE DRAWING

CADconform Certify This File

dkratzer 2/21/2024 - 11:47:41 AM c:\transystems\pw_local\transyscorp-pw1\e-e_dkratzer\d1254772\C-LAY-M01-104.dgn