LEGEND

xxxx.xx T.O.C.
xxxx.xx E. of Curb

xxxx.xx Spot Elevation

SCALE: 1"=10'
PLAN: Lat. & Long. 10' 0 10' 20'

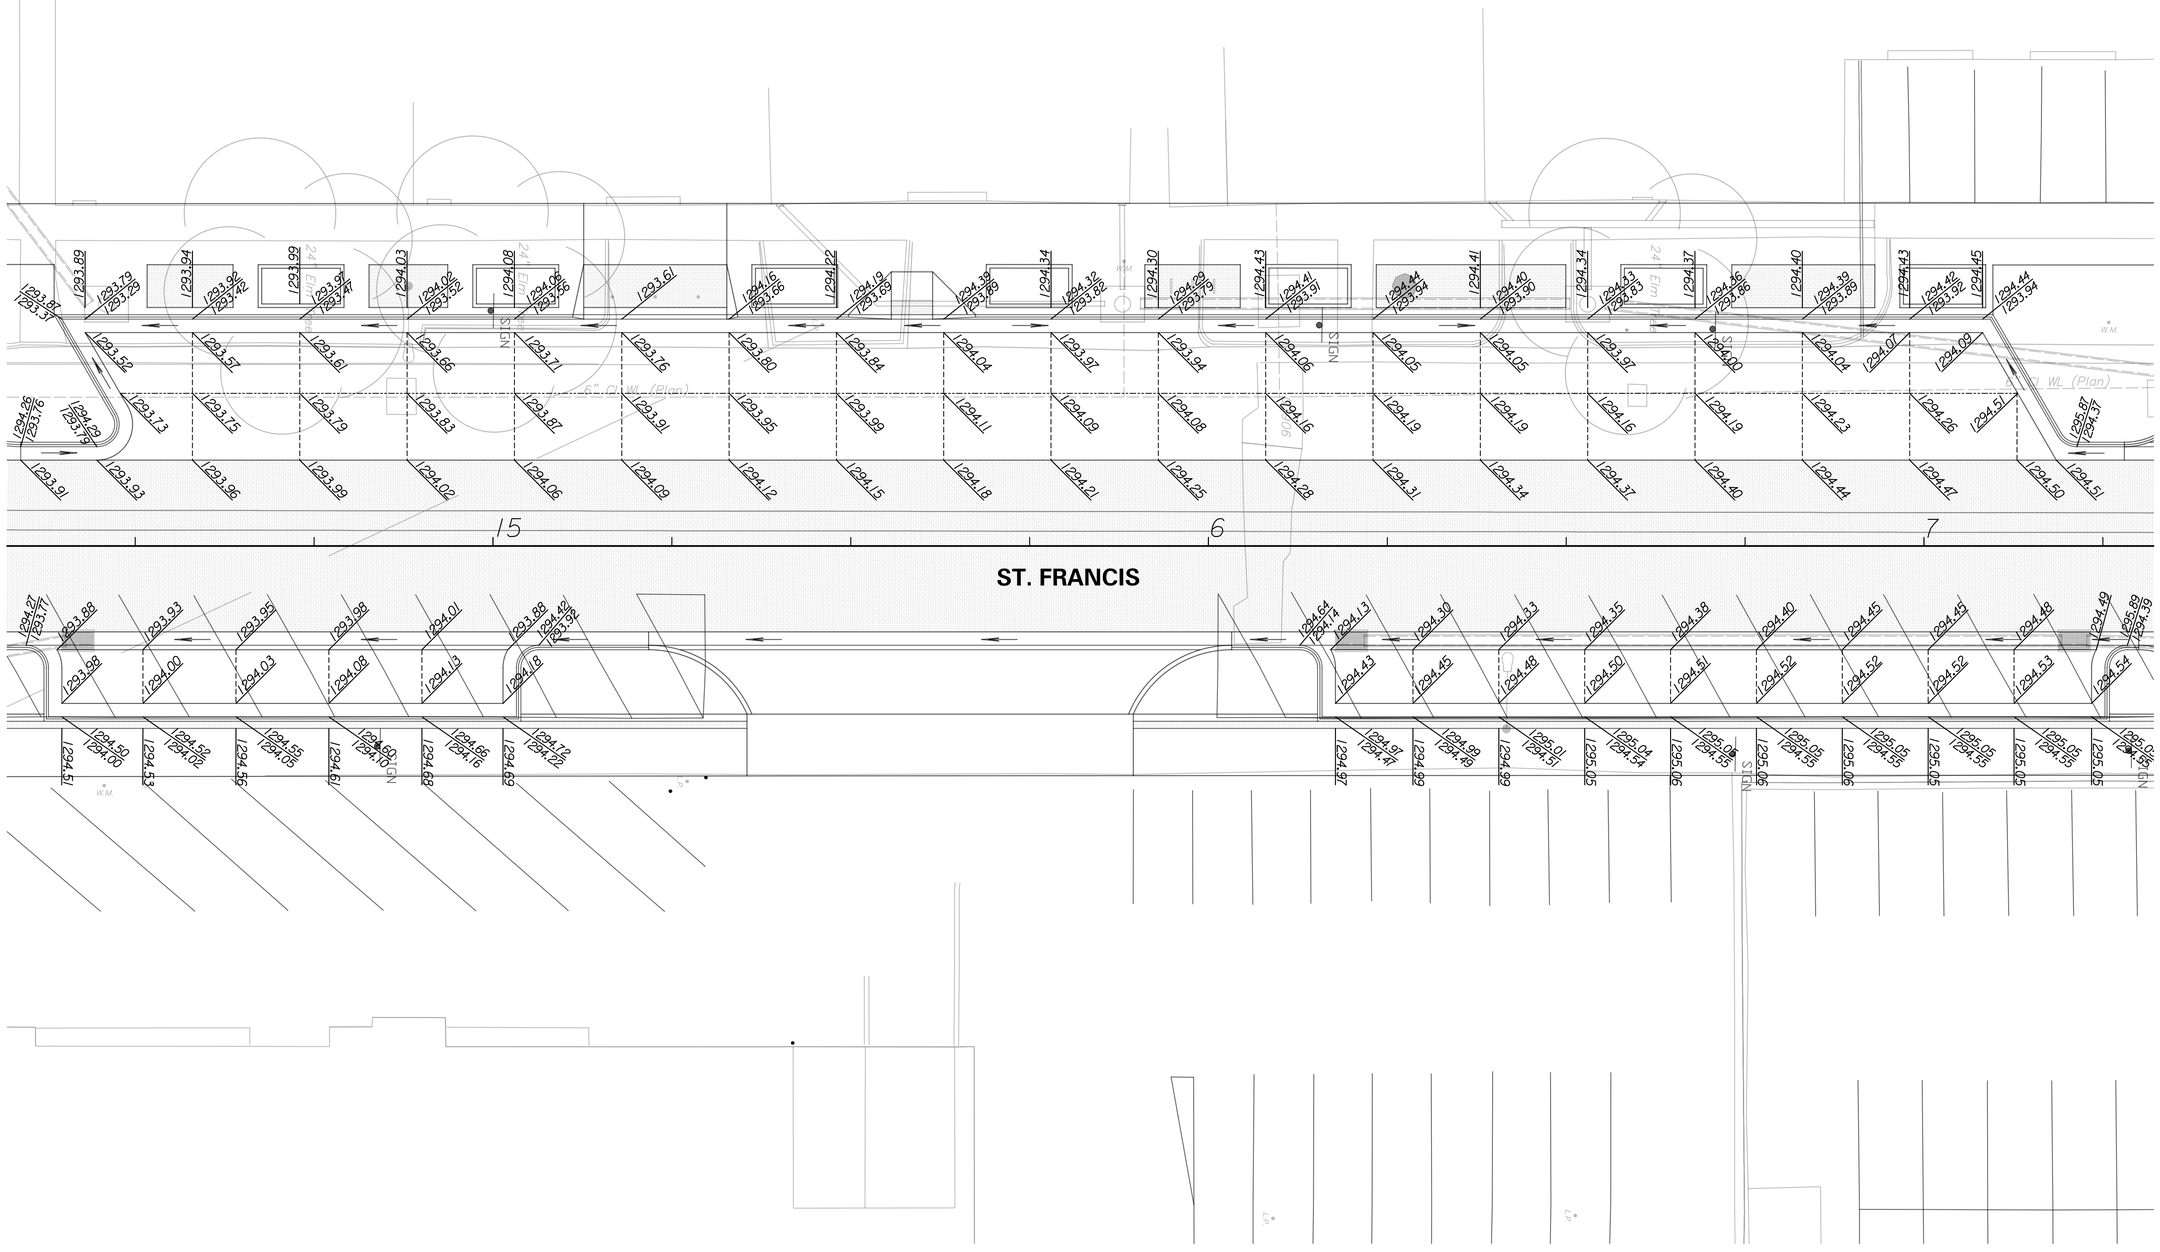

TRANSYSTEMS
245 N. WACO
SUITE 222
WICHITA, KANSAS 67202
MAIN: 316-303-3000
FAX: 316-462-5629

CONSULTANTS:

COMMERCE STREET & ST. FRANCIS AVENUE IMPROVEMENTS FROM WATERMAN TO KELLOGG

WICHITA, KANSAS

CITY OF WICHITA

REVISIONS:

MARK	DATE	DESCRIPTION

PROJ NO: 472-2021
SCALE: 1"=10'
DATE: 2/21/2024
DESIGNED BY: DJK
DRAWN BY: DJK
CHECKED BY: MDB

SHEET TITLE:

ST. FRANCIS STREET PARKING LAYOUT

SHEET NO.

59

SHEET 59 OF 163

CADconform Certify This File

IF THIS DRAWING IS LESS THAN 22" X 36" IT IS A REDUCED SIZE DRAWING

CADconform Certify This File

djkratzer
2/21/2024 - 11:48:00 AM c:\transystems\pw_local\transyscorp-pw1\a-e_djkratzer\d1264772\C-LAY-M01-106.dgn