LEGEND

xxxx.xx T.O.C.
xxxx.xx ℄ of Curb

xxxx.xx Spot Elevation

SCALE: 1"=10'
PLAN: Lat. & Long. 10' 0 10' 20'

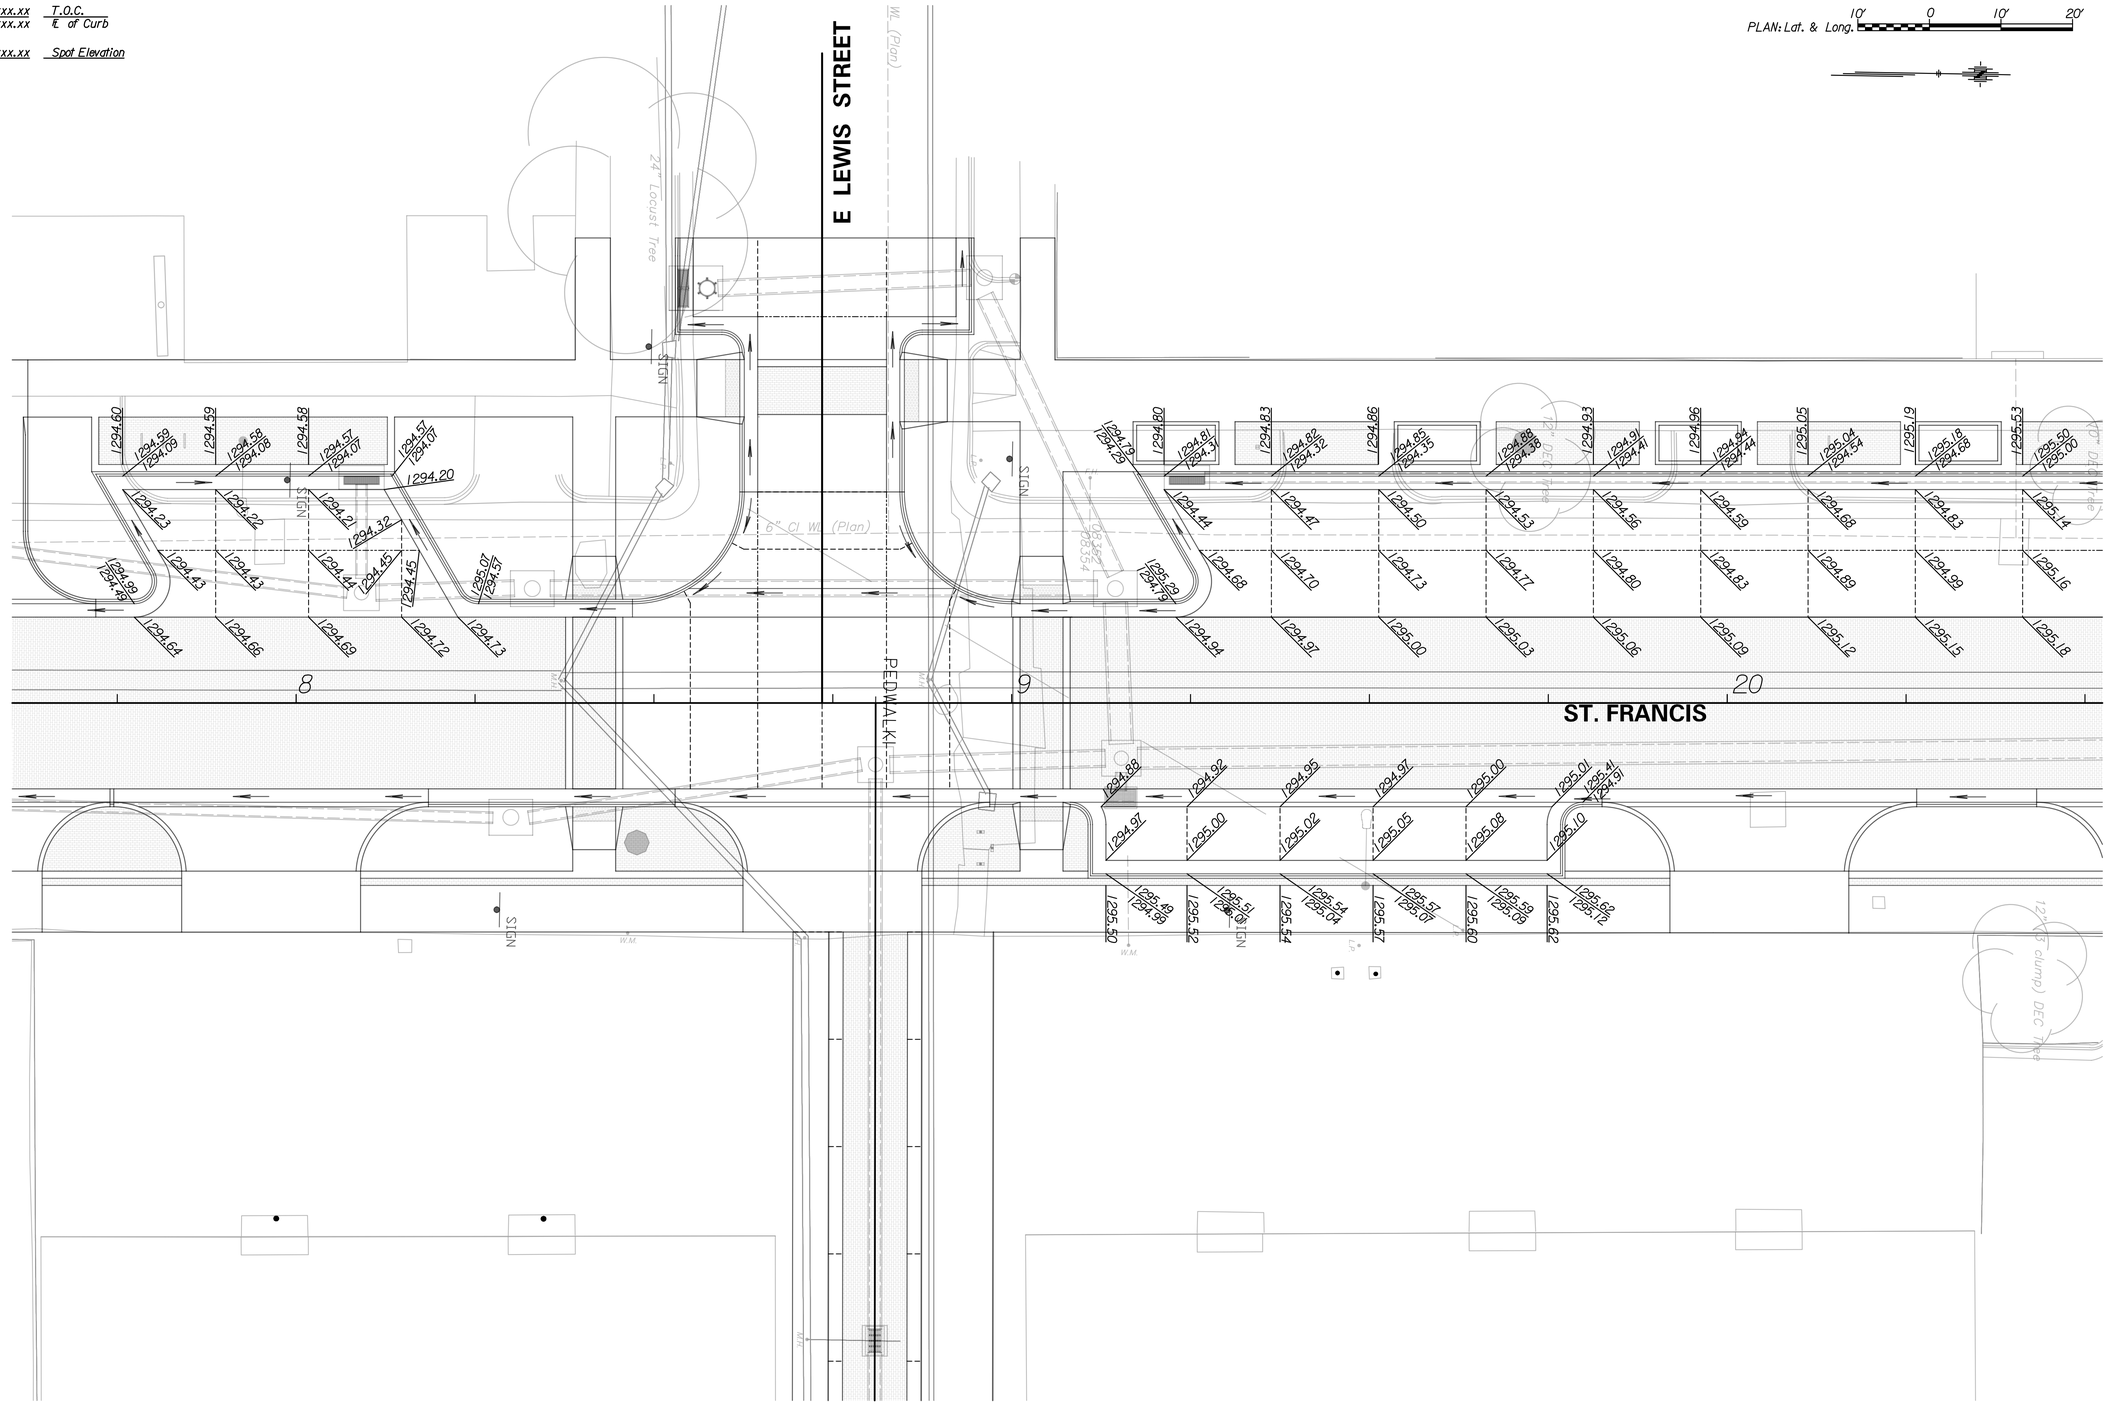
E LEWIS STREET
ST. FRANCIS
PEDWALK
24" Locust Tree
SIGN
6" CI W.L. (Plan)
8
9
20
12" DEC Tree
12" DEC Tree
12" DEC Tree