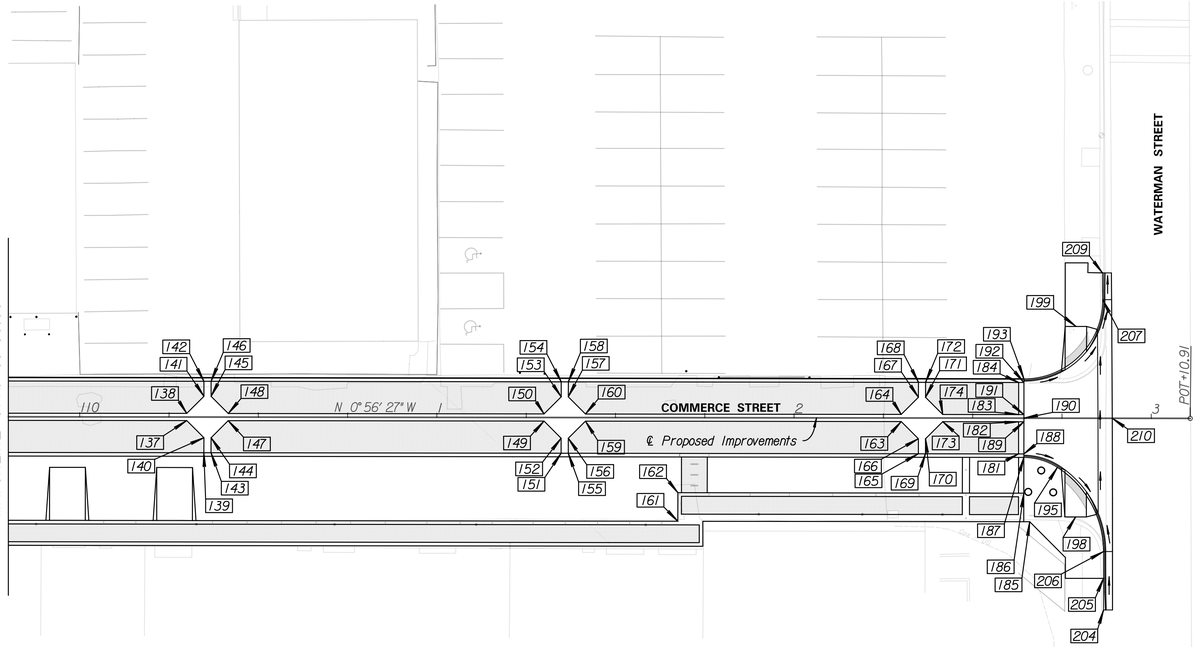

SCALE: 1"=20'

20' 0 20' 40'

	STATION	OFFSET	DESCRIPTION
137	110+29.96	1.00' Rt.	Edge of Brick Pavers on 7" Concrete Pavement; Edge of 11 Concrete Pavement (Reinforced)
138	110+29.96	1.00' Lt.	Edge of Brick Pavers on 7" Concrete Pavement; Edge of 11 Concrete Pavement (Reinforced)
139	110+34.77	10.00' Rt.	Edge of Brick Pavers on 7" Concrete Pavement; Edge of 11 Concrete Pavement (Reinforced)
140	110+34.77	5.80' Rt.	Edge of Brick Pavers on 7" Concrete Pavement; Edge of 11 Concrete Pavement (Reinforced)
141	110+34.77	5.80' Lt.	Edge of Brick Pavers on 7" Concrete Pavement; Edge of 11 Concrete Pavement (Reinforced)
142	110+34.77	10.00' Lt.	Edge of Brick Pavers on 7" Concrete Pavement; Edge of 11 Concrete Pavement (Reinforced)
143	110+36.77	10.00' Rt.	Edge of Brick Pavers on 7" Concrete Pavement; Edge of 11 Concrete Pavement (Reinforced)
144	110+36.77	5.80' Rt.	Edge of Brick Pavers on 7" Concrete Pavement; Edge of 11 Concrete Pavement (Reinforced)
145	110+36.77	5.80' Lt.	Edge of Brick Pavers on 7" Concrete Pavement; Edge of 11 Concrete Pavement (Reinforced)
146	110+36.77	10.00' Lt.	Edge of Brick Pavers on 7" Concrete Pavement; Edge of 11 Concrete Pavement (Reinforced)
147	110+41.57	1.00' Rt.	Edge of Brick Pavers on 7" Concrete Pavement; Edge of 11 Concrete Pavement (Reinforced)
148	110+41.57	1.00' Lt.	Edge of Brick Pavers on 7" Concrete Pavement; Edge of 11 Concrete Pavement (Reinforced)
149	111+29.98	1.00' Rt.	Edge of Brick Pavers on 7" Concrete Pavement; Edge of 11 Concrete Pavement (Reinforced)
150	111+29.98	1.00' Lt.	Edge of Brick Pavers on 7" Concrete Pavement; Edge of 11 Concrete Pavement (Reinforced)
151	111+34.78	10.00' Rt.	Edge of Brick Pavers on 7" Concrete Pavement; Edge of 11 Concrete Pavement (Reinforced)
152	111+34.78	5.80' Rt.	Edge of Brick Pavers on 7" Concrete Pavement; Edge of 11 Concrete Pavement (Reinforced)
153	111+34.78	5.80' Lt.	Edge of Brick Pavers on 7" Concrete Pavement; Edge of 11 Concrete Pavement (Reinforced)
154	111+34.78	10.00' Lt.	Edge of Brick Pavers on 7" Concrete Pavement; Edge of 11 Concrete Pavement (Reinforced)
155	111+36.78	10.00' Rt.	Edge of Brick Pavers on 7" Concrete Pavement; Edge of 11 Concrete Pavement (Reinforced)
156	111+36.78	5.80' Rt.	Edge of Brick Pavers on 7" Concrete Pavement; Edge of 11 Concrete Pavement (Reinforced)
157	111+36.78	5.80' Lt.	Edge of Brick Pavers on 7" Concrete Pavement; Edge of 11 Concrete Pavement (Reinforced)
158	111+36.78	10.00' Lt.	Edge of Brick Pavers on 7" Concrete Pavement; Edge of 11 Concrete Pavement (Reinforced)
159	111+41.59	1.00' Rt.	Edge of Brick Pavers on 7" Concrete Pavement; Edge of 11 Concrete Pavement (Reinforced)
160	111+41.59	1.00' Lt.	Edge of Brick Pavers on 7" Concrete Pavement; Edge of 11 Concrete Pavement (Reinforced)
161	111+67.49	29.00' Rt.	Corner Point (E.O.P.); 7" Concrete Pavement (Reinforced)
162	111+67.49	21.00' Rt.	Corner Point (E.O.P.); 7" Concrete Pavement (Reinforced)
163	112+30.00	1.00' Rt.	Edge of Brick Pavers on 7" Concrete Pavement; Edge of 11 Concrete Pavement (Reinforced)
164	112+30.00	1.00' Lt.	Edge of Brick Pavers on 7" Concrete Pavement; Edge of 11 Concrete Pavement (Reinforced)
165	112+34.81	10.00' Rt.	Edge of Brick Pavers on 7" Concrete Pavement; Edge of 11 Concrete Pavement (Reinforced)
166	112+34.81	5.80' Rt.	Edge of Brick Pavers on 7" Concrete Pavement; Edge of 11 Concrete Pavement (Reinforced)
167	112+34.81	5.80' Lt.	Edge of Brick Pavers on 7" Concrete Pavement; Edge of 11 Concrete Pavement (Reinforced)
168	112+34.81	10.00' Lt.	Edge of Brick Pavers on 7" Concrete Pavement; Edge of 11 Concrete Pavement (Reinforced)
169	112+36.81	10.00' Rt.	Edge of Brick Pavers on 7" Concrete Pavement; Edge of 11 Concrete Pavement (Reinforced)
170	112+36.81	5.80' Rt.	Edge of Brick Pavers on 7" Concrete Pavement; Edge of 11 Concrete Pavement (Reinforced)
171	112+36.81	5.80' Lt.	Edge of Brick Pavers on 7" Concrete Pavement; Edge of 11 Concrete Pavement (Reinforced)
172	112+36.81	10.00' Lt.	Edge of Brick Pavers on 7" Concrete Pavement; Edge of 11 Concrete Pavement (Reinforced)
173	112+41.61	1.00' Rt.	Edge of Brick Pavers on 7" Concrete Pavement; Edge of 11 Concrete Pavement (Reinforced)
174	112+41.61	1.00' Lt.	Edge of Brick Pavers on 7" Concrete Pavement; Edge of 11 Concrete Pavement (Reinforced)
181	112+62.87	10.00' Rt.	End Brick Pavers on 7" Concrete; Begin 11" Concrete Pavement (Reinforced)
182	112+62.87	1.00' Rt.	End Brick Pavers on 7" Concrete; Begin 11" Concrete Pavement (Reinforced)
183	112+62.87	1.00' Lt.	End Brick Pavers on 7" Concrete; Begin 11" Concrete Pavement (Reinforced)
184	112+62.87	10.00' Lt.	End Brick Pavers on 7" Concrete; Begin 11" Concrete Pavement (Reinforced)
185	112+66.02	29.00' Rt.	Corner Point (E.O.P.); 4" Sidewalk; Match Existing
186	112+64.34	21.00' Rt.	End 7" Concrete Pavement (Reinforced); Begin 4" Sidewalk
187	112+64.34	11.00' Rt.	End 11" Concrete Pavement (Reinforced); End 7" Concrete Pavement (Reinforced); Begin 17.5' Radius (BOC); Begin Mono Edge Curb (6")
188	112+64.34	10.00' Rt.	End 11" Concrete Pavement (Reinforced); Begin 7" Valley Gutter on 5" Crushed Rock Base
189	112+64.34	1.00' Rt.	End 11" Concrete Pavement (Reinforced); Begin 7" Valley Gutter on 5" Crushed Rock Base
190	112+64.34	-	End 11" Concrete Pavement (Reinforced); Begin 7" Valley Gutter on 5" Crushed Rock Base
191	112+64.34	1.00' Lt.	End 11" Concrete Pavement (Reinforced); Begin 7" Valley Gutter on 5" Crushed Rock Base
192	112+64.34	10.00' Lt.	End 11" Concrete Pavement (Reinforced); Begin 7" Valley Gutter on 5" Crushed Rock Base
193	112+64.34	11.00' Lt.	End 11" Concrete Pavement (Reinforced); Begin 22.0' Radius (BOC); Begin Mono Edge Curb; Match
195	112+73.77	13.75' Rt.	Existing
198	112+78.87	27.64' Rt.	End 17.50' Radius (BOC), Begin 28.0' Radius (BOC)
199	112+78.87	25.70' Lt.	Const. Sidewalk Ramp (6.0')
204	112+86.71	53.67' Rt.	Const. Sidewalk Ramp (6.0')
205	112+86.70	44.83' Rt.	End Type I Curb & Gutter (BOC); Match Existing
206	112+86.69	37.31' Rt.	End 4" Sidwalk; Match Existing
207	112+86.34	33.20' Lt.	End 28.0' Radius (BOC); Begin Type I Curb & Gutter (BOC)
209	112+86.27	40.70' Lt.	End 22.0' Radius (BOC); Begin Type I Curb & Gutter (BOC)
210	112+89.09	-	End Type I Curb & Gutter (BOC); Match Existing
			End 7" Valley Gutter on 5" Crushed Rock Base; Match Existing

TRANSYSTEMS
245 N. WACO
SUITE 222
WICHITA, KANSAS 67202
MAIN: 316-303-3000
FAX: 316-462-5629

CONSULTANTS:

REVISIONS:

MARK	DATE	DESCRIPTION

COMMERCE STREET & ST. FRANCIS AVENUE IMPROVEMENTS
FROM WATERMAN TO KELLOGG

WICHITA, KANSAS

CITY OF WICHITA

PROJ NO: 472-2021
SCALE: 1"=20'
DATE: 2/21/2024
DESIGNED BY: MLC
DRAWN BY: LCV
CHECKED BY: MDB

SHEET TITLE:

COMMERCE STREET GEOMETRIC LAYOUT DETAILS

SHEET NO.
64
SHEET 64 OF 163

mtoomer
2/21/2024 - 1:15:17 PM - c:\transystems\projects\wichita\commerce\012547721\C-PAV-M00-505.dgn

IF THIS DRAWING IS LESS THAN 22" X 36" IT IS A REDUCED SIZE DRAWING