LEGEND

- Work Area
- Channelizer
- Tubular Markers
- Type III Barricade
- Type III Barricade w/ Sign
- Single Post/Skid Mounted Sign

Note:
*Type III Barricades and signs are to only be placed during construction through the entrance, sideroad, or through construction in the area. The Contractor shall open up the area after construction is complete to allow full access to traffic.

The Contractor shall install the advance warning signs according to the plans unless the Engineer specifies otherwise. The signs shall have a minimum spacing of 100' but shall be adjusted to avoid existing entrances and sideroads, if needed.

Existing pavement marking and signing in conflict with the proposed traffic control layout shall either be removed or covered with approved material in accordance with the City of Wichita Specifications and the City of Wichita Pre-Approved materials.

The Contractor shall not shut down the proposed pedestrian walkway & Commerce Street at the same time to allow access to the east side of the building on 416 S St. Francis Avenue

SCALE: 1"=20'

20' 0 20' 40'

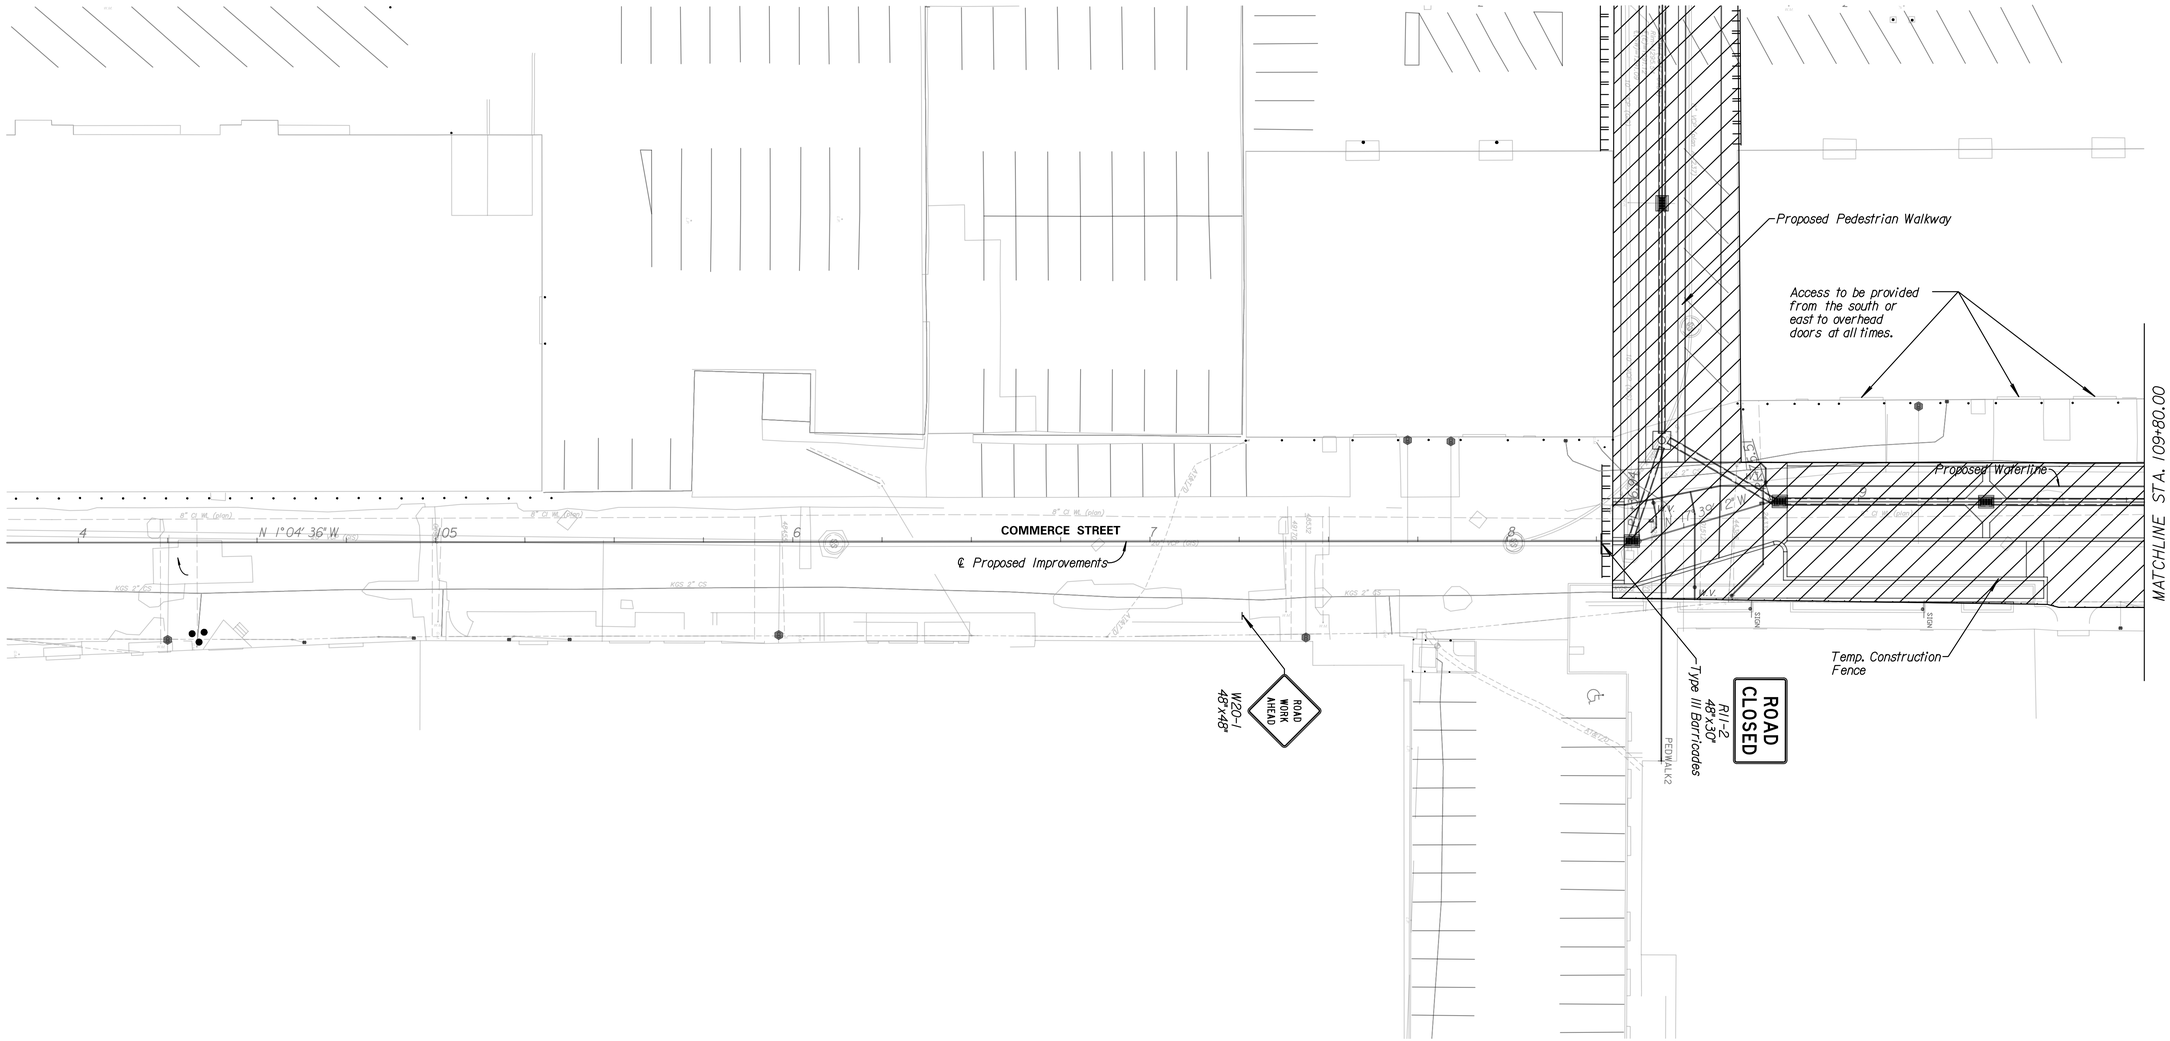

TRANSYSTEMS
245 N. WACO
SUITE 222
WICHITA, KANSAS 67202
MAIN: 316-303-3000
FAX: 316-462-5629

CONSULTANTS:

REVISIONS:

MARK	DATE	DESCRIPTION

COMMERCE STREET & ST. FRANCIS AVENUE IMPROVEMENTS FROM WATERMAN TO KELLOGG

WICHITA, KANSAS

CITY OF WICHITA

PROJ NO:	472-2021
SCALE:	1"=20'
DATE:	2/21/2024
DESIGNED BY:	LCV
DRAWN BY:	LCV
CHECKED BY:	MDB

SHEET TITLE:

TRAFFIC CONTROL PHASE 1A

SHEET NO.

79

SHEET 79 OF 163

IF THIS DRAWING IS LESS THAN 22" X 36" IT IS A REDUCED SIZE DRAWING

djkratzer
2/21/2024 - 11:50:07 AM c:\transystems\tsw_local\transystems.pw1\tk-e_djkratzer\d1254772\C-GPP-M01-101.dgn