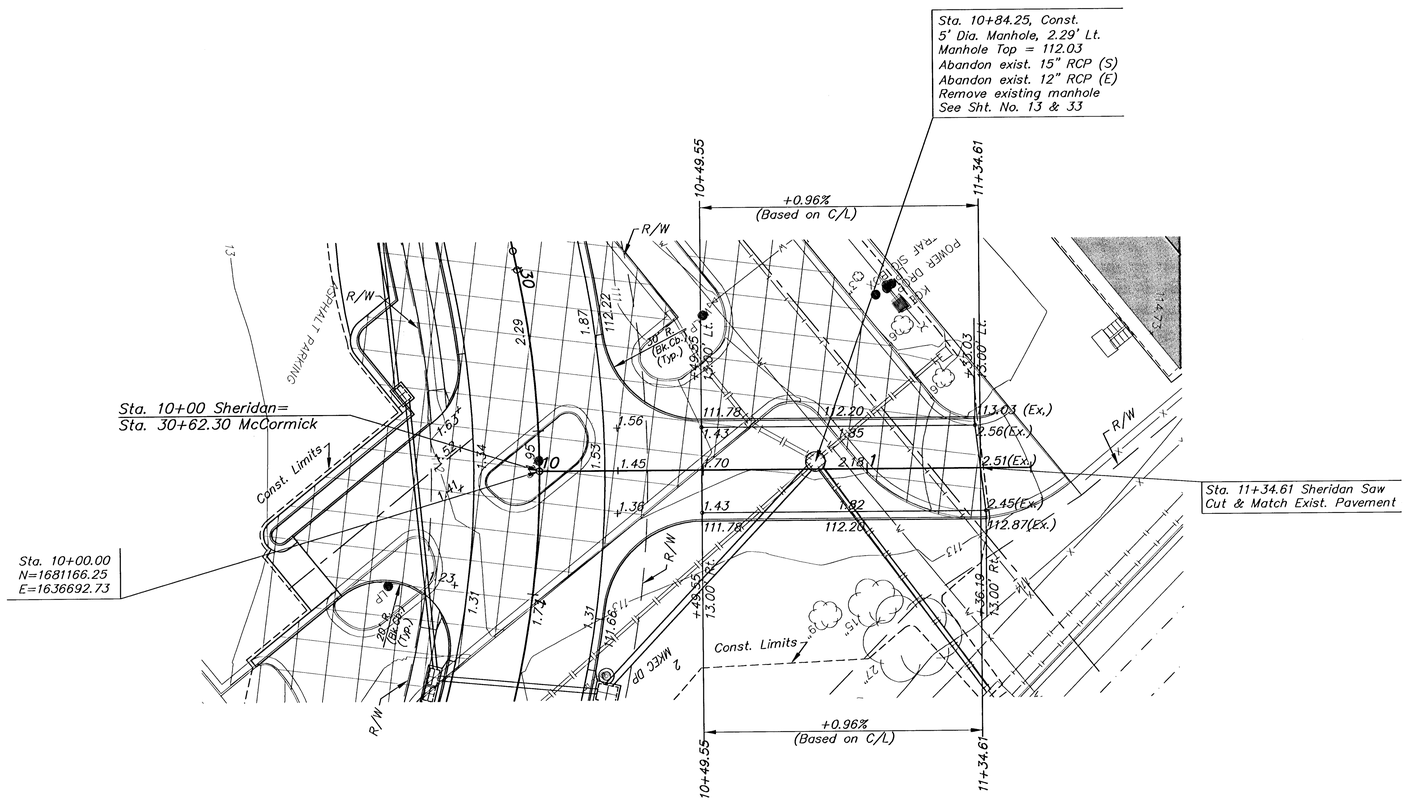

SCALE: 1"=20'

20 10 0 20

LEGEND

Drive, Pavement and/or Sidewalk Removal

Install 2-6" PVC (Sch. 40) Irrigation Sleeves, 2.5' apart extending 2' beyond Back of Curb

MKEC ENGINEERING CONSULTANTS
411 N. WEBB ROAD
WICHITA, KS. 67206
316 - 684 - 9600

McCORMICK AVENUE STREET IMPROVEMENTS
PROJECT NAME

SHERIDAN - STA. 10+00 TO STA. 11+34.61
SHEET TITLE

JRA	WNJ	JRA
DESIGN BY:	DRAWN BY:	CHECKED BY:
AUGUST 2005	03245	10 / 111
DATE	JOB NO.	SHEET/OF

J:\Civil\03245\dwg\pave\03245e07.dwg 1/21/2005 1:23:54 PM CST