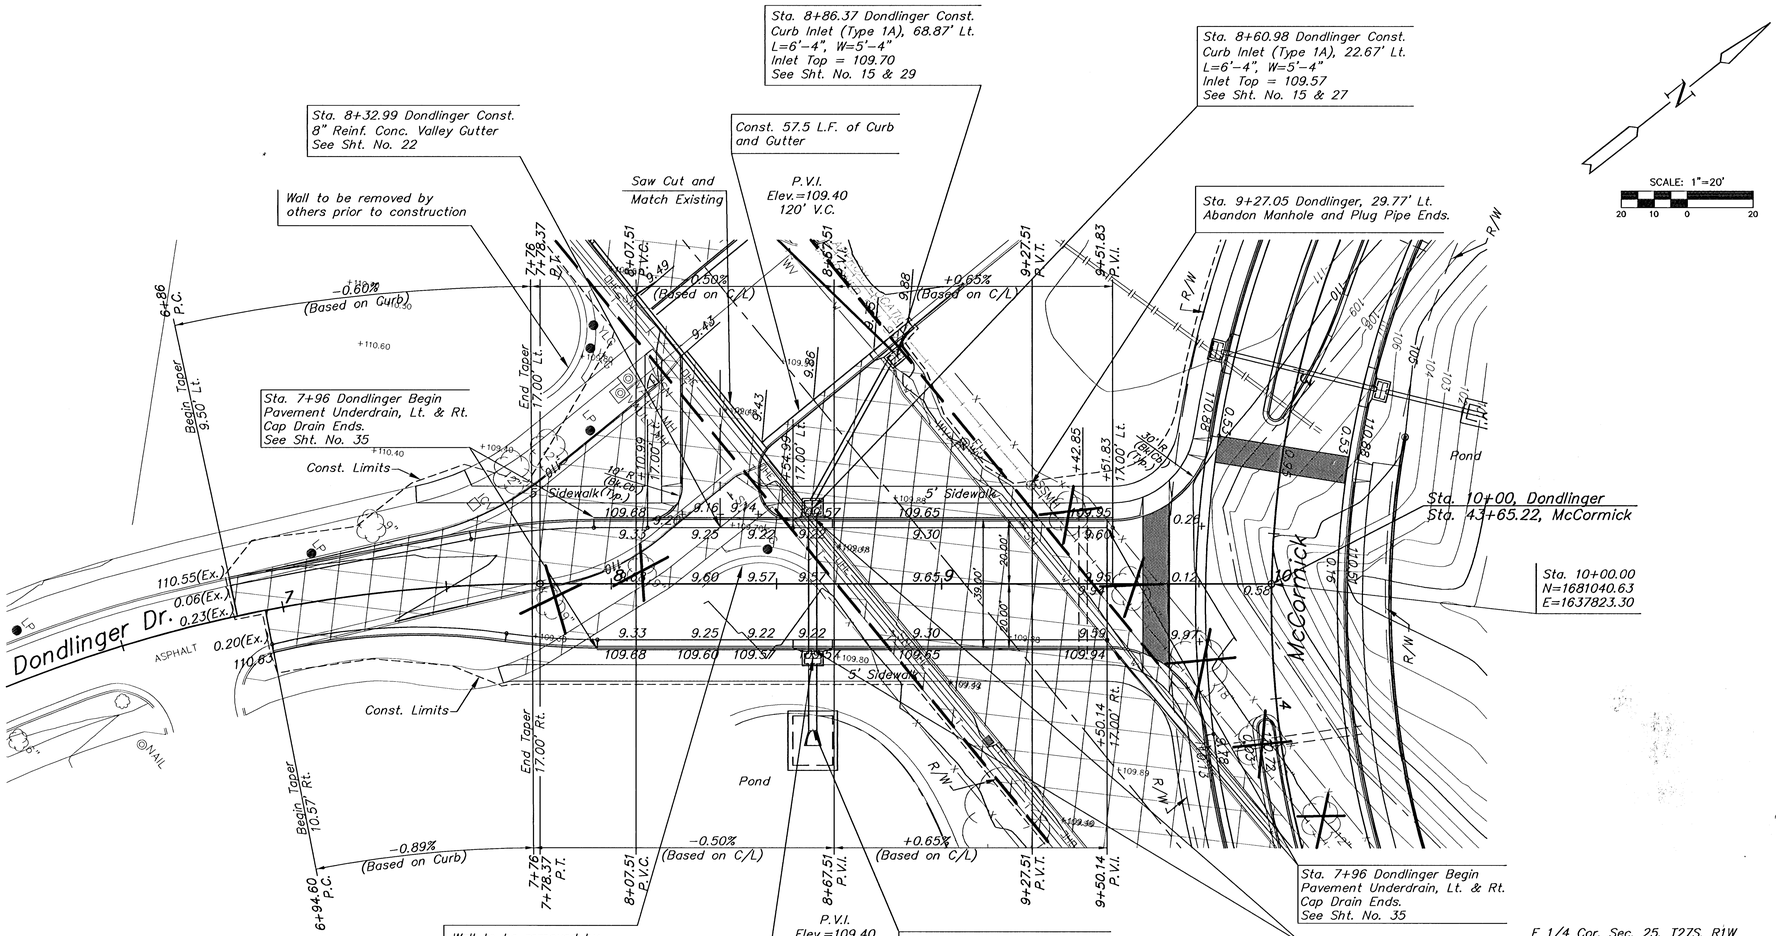

P.I. Sta. 7+32.36 (Bk.)=
P.I. Sta. 7+32.01 (Ahead)
Δ = 12°10'34"
T = 46.36'
R = 434.65'
L = 92.37'
E = 2.47'
N. C.

E 1/4 Cor. Sec. 25, T27S, R1W
Thimble at corner

1. Chiseled "X" Top of Curb	67.39'	NE
2. Chiseled "X" Top of Curb	65.75'	SE
3. Chiseled "X" Top of Curb	89.56'	SW
4. Chiseled "X" Top of Curb	86.71'	NW

5. N=1680996.41, E=1639248.71

LEGEND

Drive, Pavement and/or Sidewalk Removal

Install 2-6" PVC (Sch. 40) Irrigation Sleeves, 2.5' apart extending 2' beyond Back of Curb

MKEC ENGINEERING CONSULTANTS
411 N. WEBB ROAD
WICHITA, KS. 67206
316 - 684 - 9600

McCORMICK AVENUE STREET IMPROVEMENTS
PROJECT NAME

DONDLINGER DRIVE - STA. 6+50 TO STA. 10+00
SHEET TITLE

JRA	WNJ	JRA
DESIGN BY:	DRAWN BY:	CHECKED BY:
AUGUST 2005	03245	11 / 111
DATE	JOB NO.	SHEET/OF

J:\Civil\03245\dwg\pave\03245e08.dwg 1/21/2005 1:24:42 PM CST