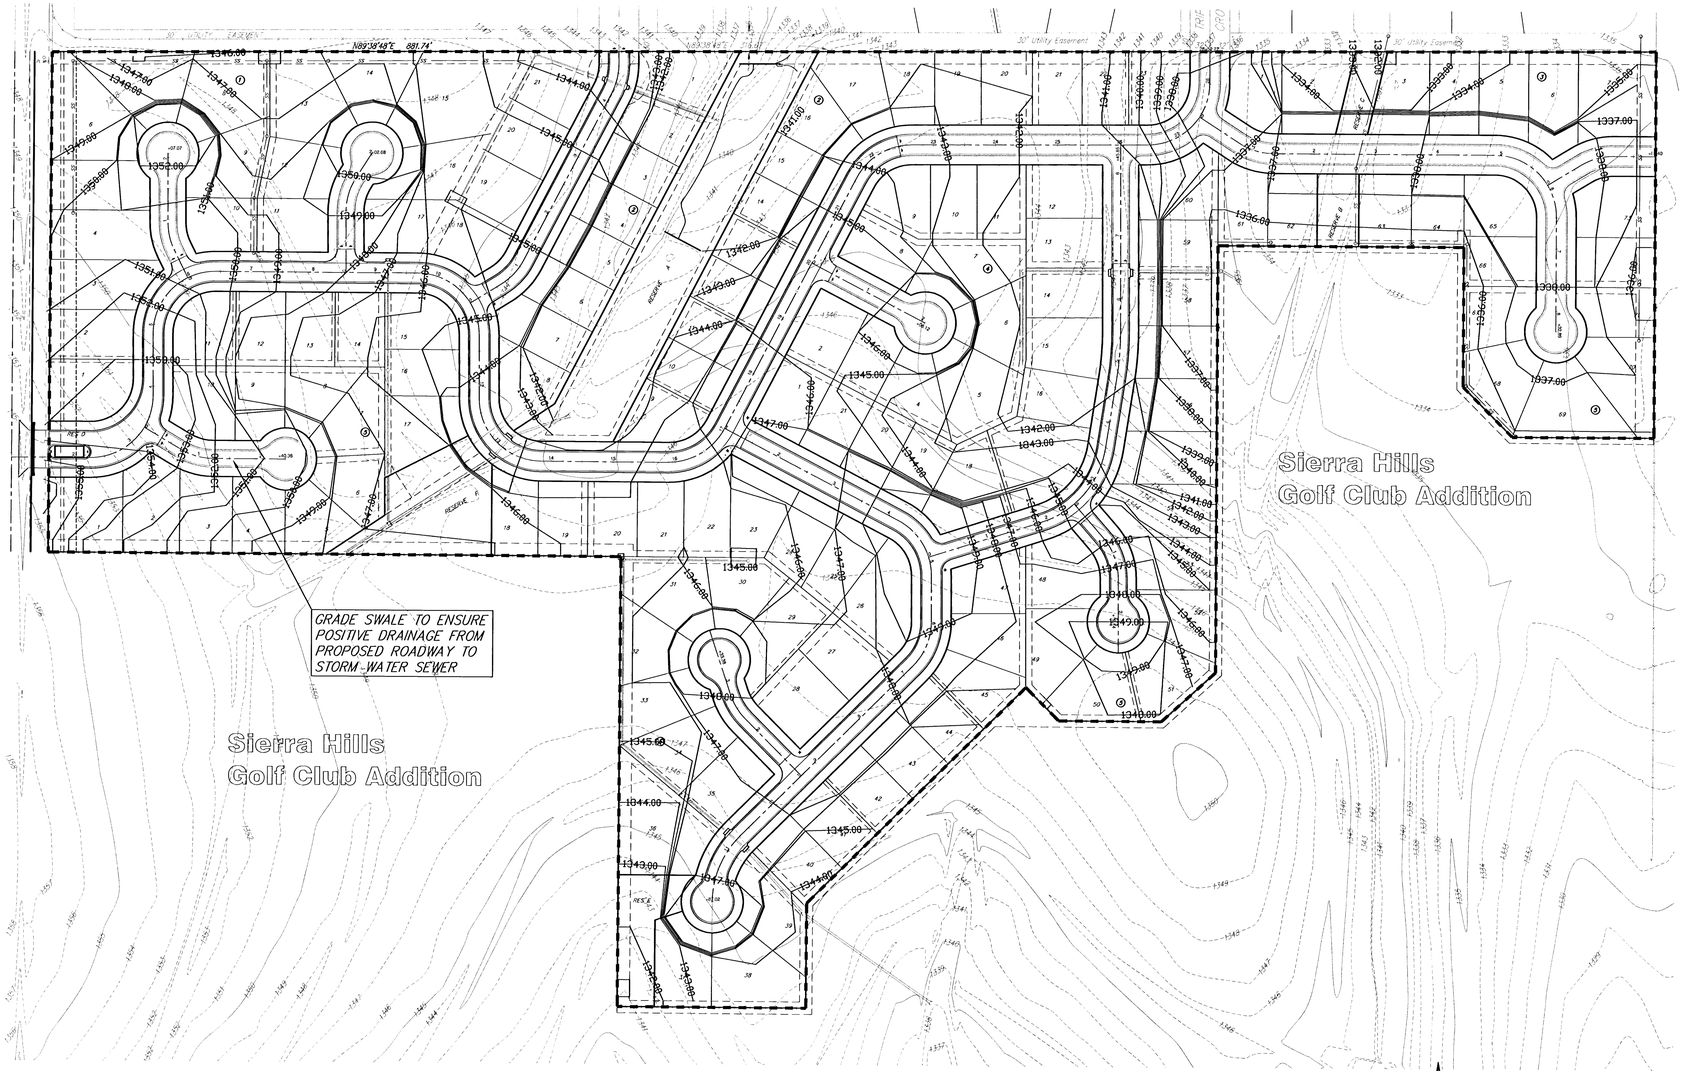

SITE EARTHWORK TOTALS	
FILL	49000 YDS
CUT	39000 YDS
TOTAL	10000 YDS FILL

TOTALS DO NOT INCLUDE PONDS

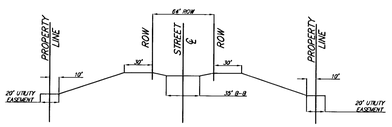

TYPICAL LOT SECTION

Scale: 1" = 150'

- - - - CONSTRUCTION LIMITS

Sierra Hills Addition

Site Grading Plan

WICHITA, KANSAS

Ruggles & Bohm, P.A.
Engineering, Surveying, Land Planning
924 North Main
Wichita, Kansas 67203
www.rbkansas.com
(316) 264-8008
(316) 264-4621 fax
E-mail: info@rbkansas.com

DESIGN	CMB
DRAWN	EJG
REVIEW	
UTILITY	
DATE	Apr. 10, 2003
RB JOB	2721
SHEET	35 OF 69
DRAWING FILE	Paving Details (Site Grading 02)
PROJECT NUMBER	472-83703