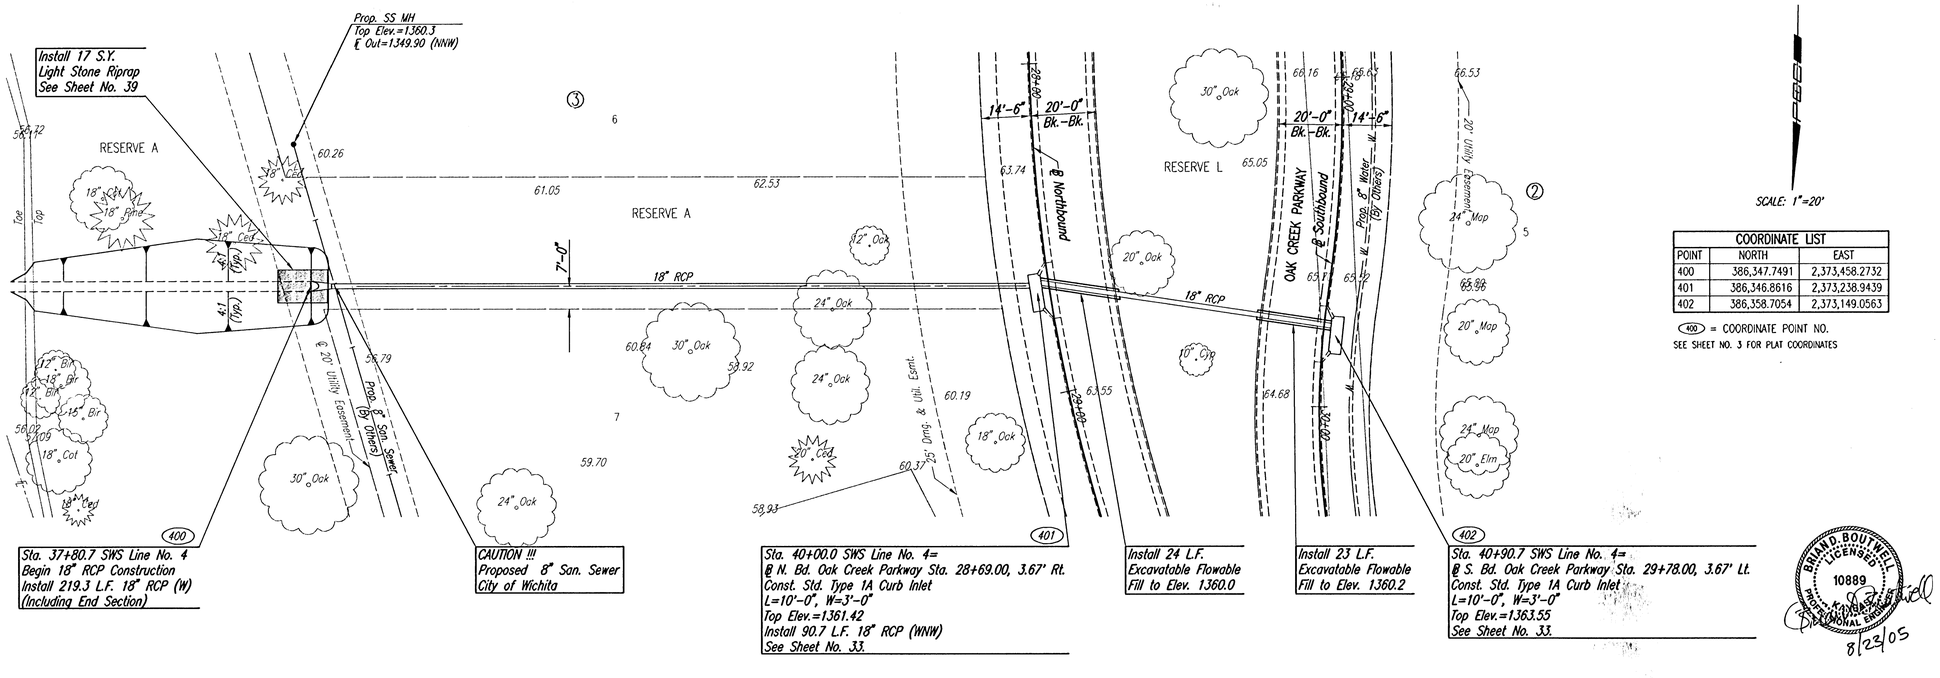

COORDINATE LIST		
POINT	NORTH	EAST
400	386,347.7491	2,373,458.2732
401	386,346.8616	2,373,238.9439
402	386,358.7054	2,373,149.0563

(400) = COORDINATE POINT NO.
SEE SHEET NO. 3 FOR PLAT COORDINATES

BRIAN D. BOUTWELL LICENSED 10889 PROFESSIONAL ENGINEER
8/29/05

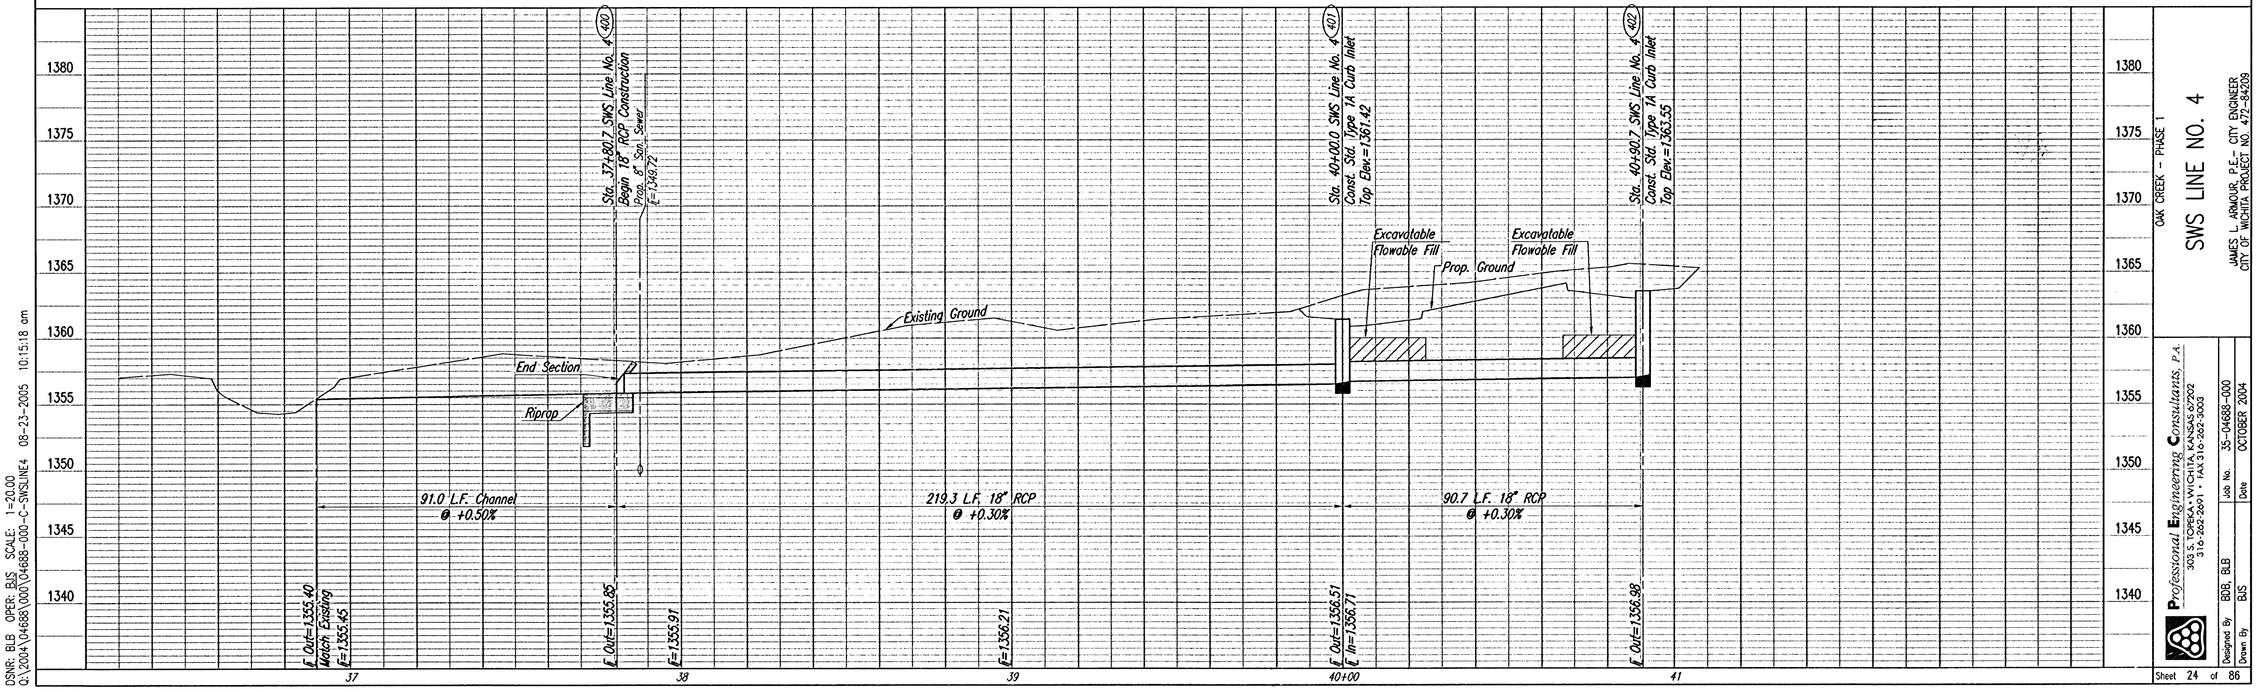

OAK CREEK - PHASE 1

SWS LINE NO. 4

JAMES L. ARMOUR, P.E.- CITY ENGINEER
CITY OF WICHITA PROJECT NO. 472-84209

Professional Engineering Consultants, P.A.
303 S. TOPEKA • WICHITA, KANSAS 67202
316-262-2691 • FAX 316-262-3003

Designed By	BDB, BLB	Job No.	35-04688-000
Drawn By	BJS	Date	OCTOBER 2004

Sheet 24 of 86

PLAN: CHECKED / CHECKED — BY — DATE

PROFILE: CHECKED / CHECKED — BY — DATE

DSNR: BLB OPER: BJS SCALE: 1=20.00
Q:\2004\04688\000\04688-000-C-SWSLINE4 08-23-2005 10:15:18 am