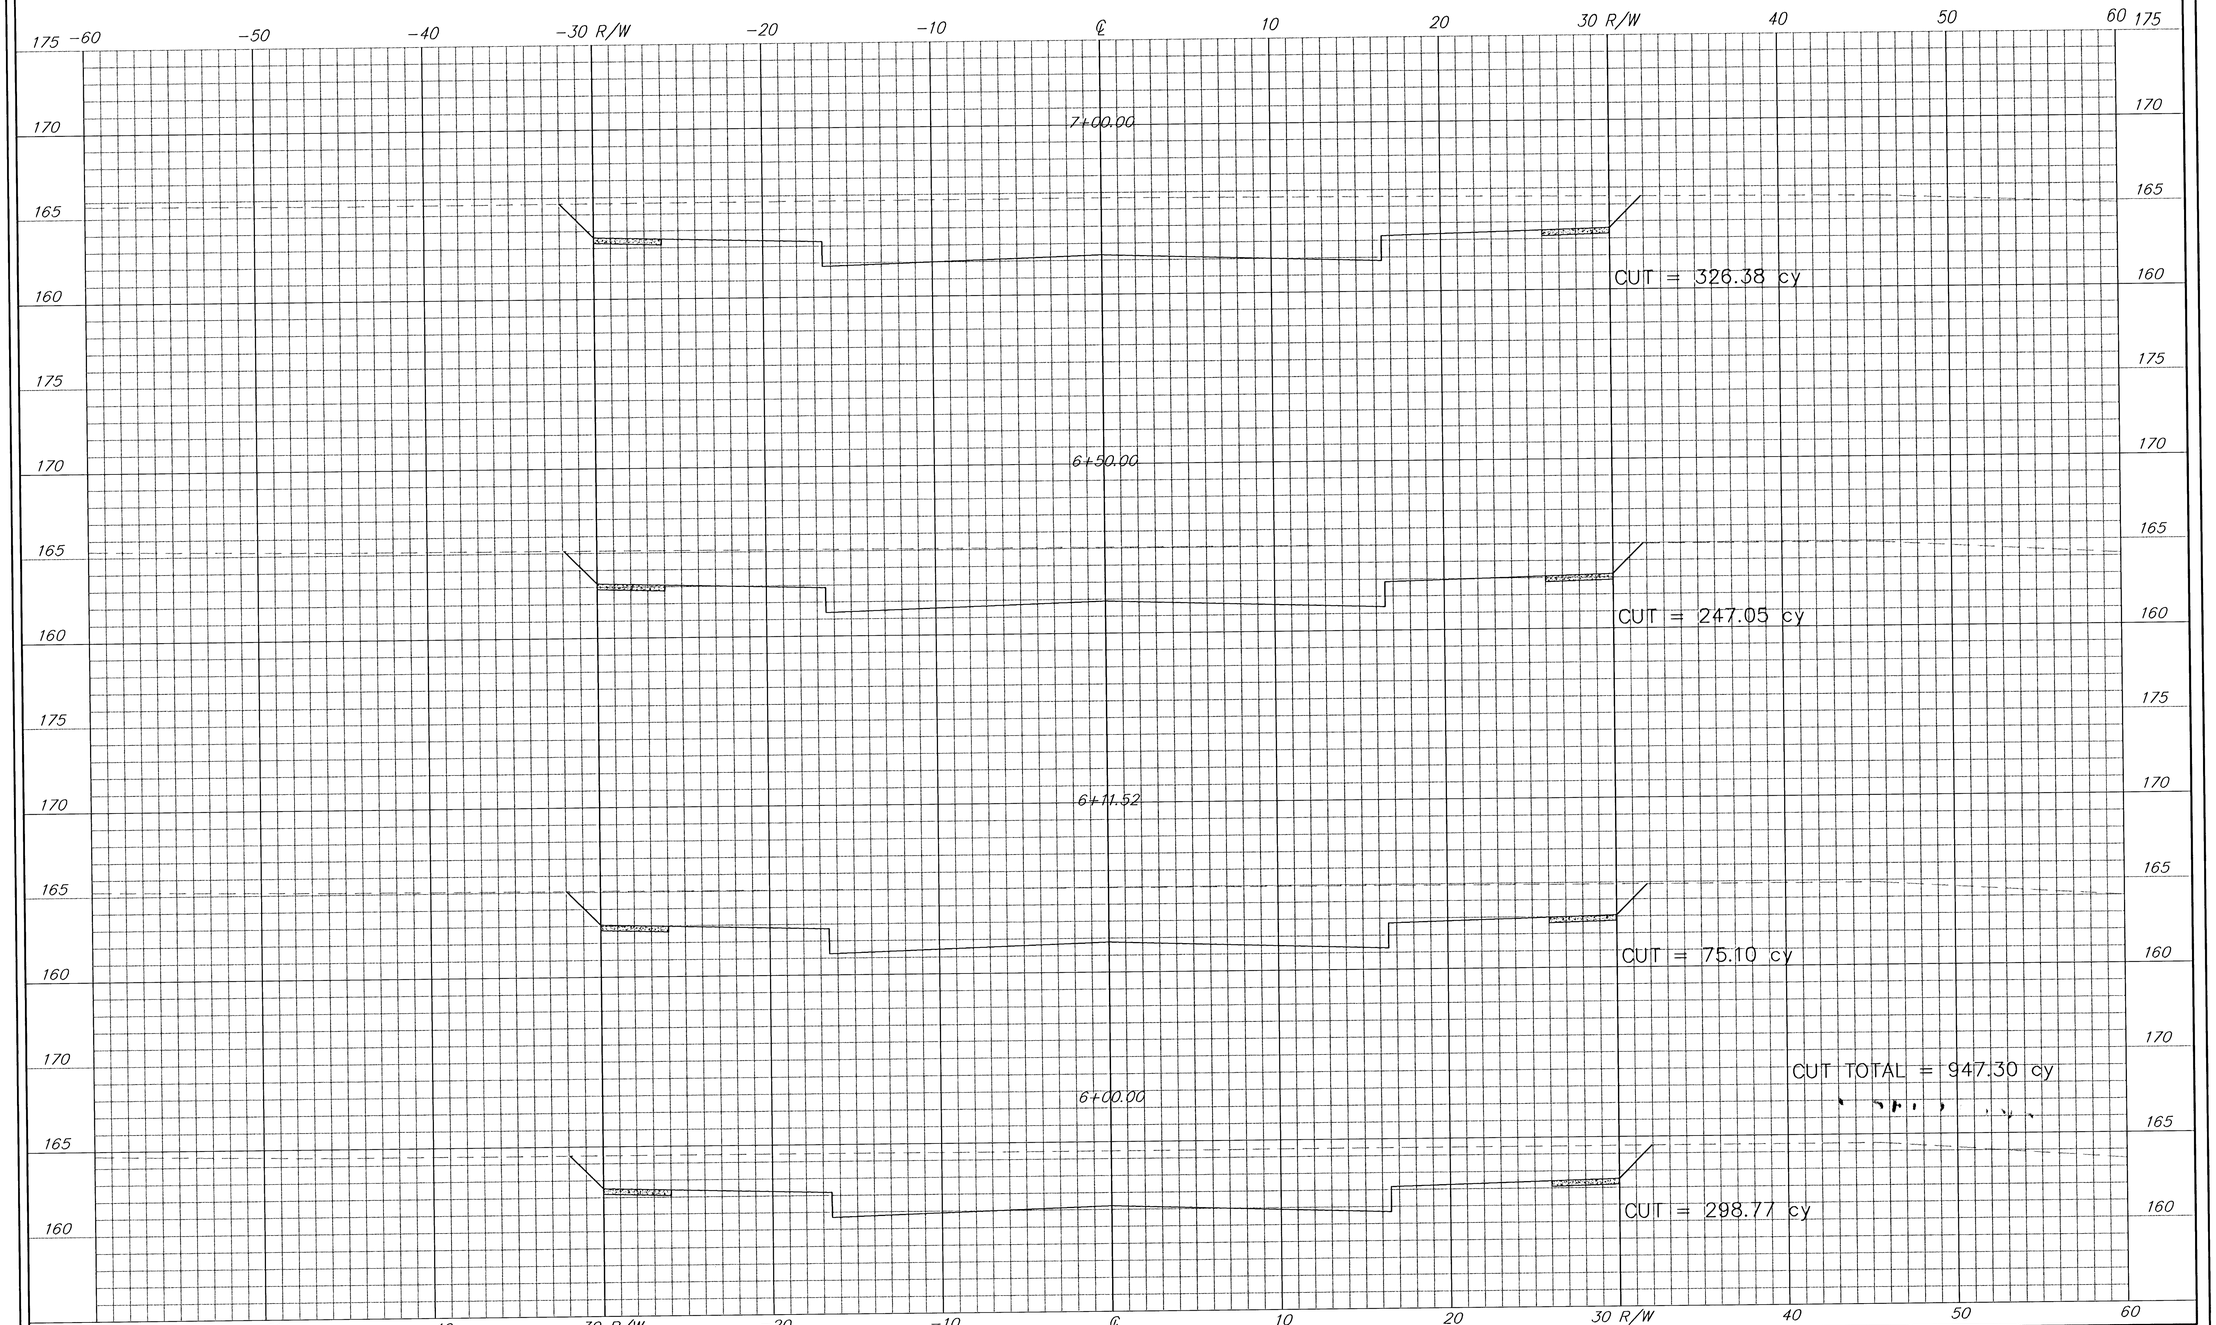

316/265-2075

PROJECT NUMBER	AM. NO.
472-83229	00102

DESIGN	DRAWN	FILE	DATE	SCALE
mp	ss	xsec	11/26/02	1:1

Orme Street Paving Plans

SEG 1 X-SECTIONS

Wichita, Kansas

SHEET 11 OF 27

REVISED 8/27/03

F:\APRS\DCA\P\10SWM\projects\00102\plans\xsec.dwg Tue Jan 25 11:02:19 2005 Steve Schmidt-Poe & Associates of Kansas, Inc.