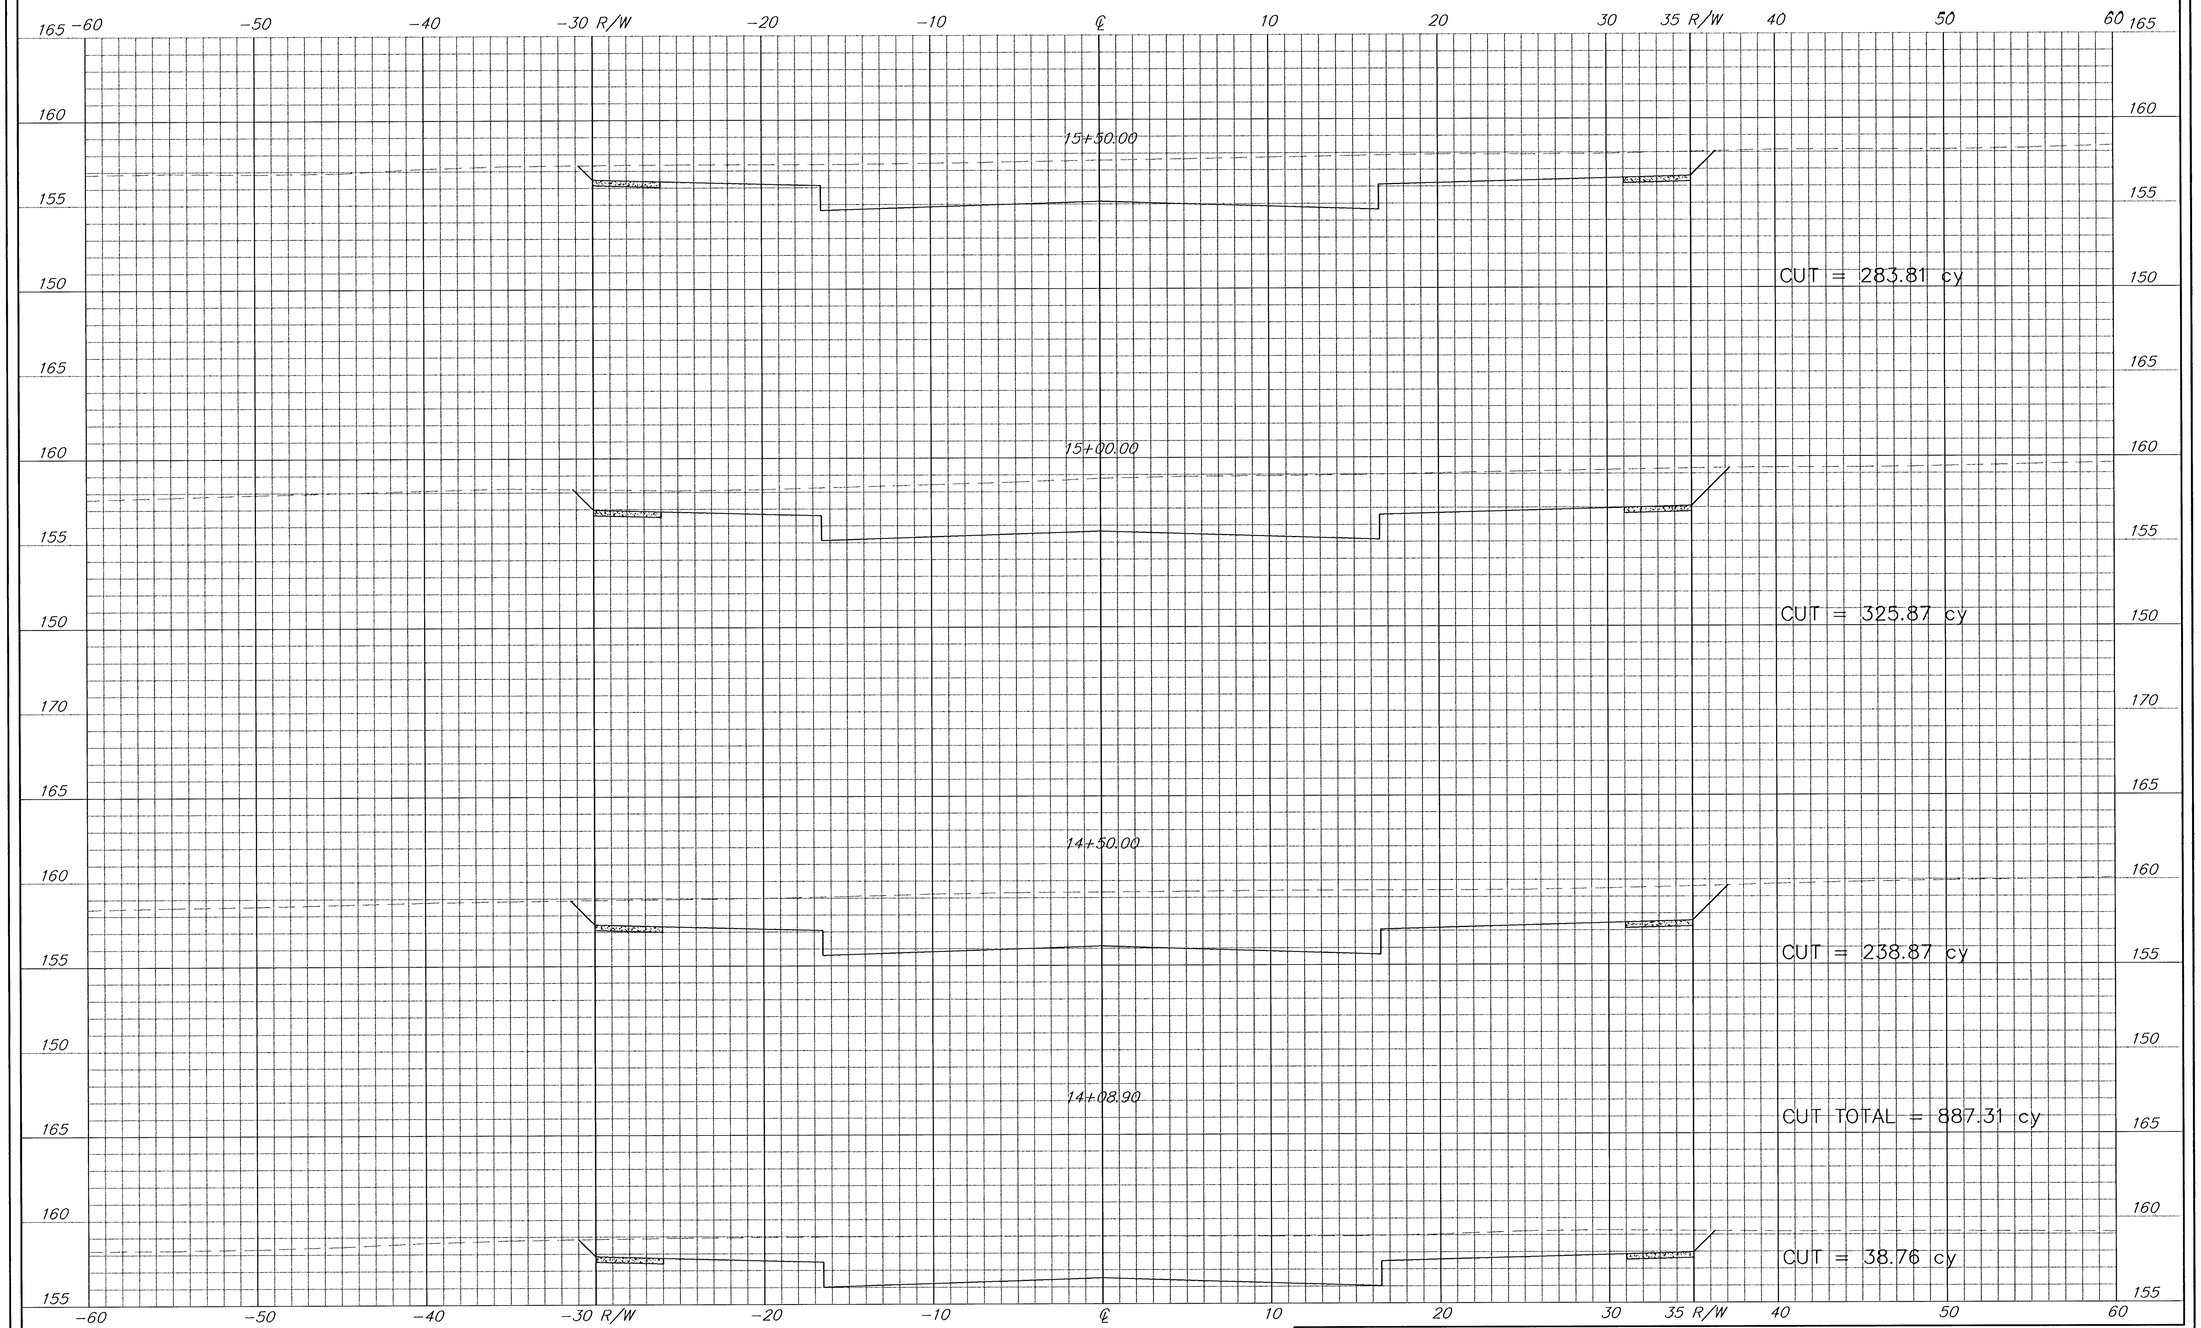

316.265.2575

PROJECT NUMBER				AM NO.	Orme Street Paving Plans	SHEET
472-83229				00102	**SEG 2 X-SECTIONS**	17
DESIGN	DRAWN	FILE	DATE	SCALE	Wichita, Kansas	OF
mp	ss	xsec	11/26/02	1:1		27

REVISED 8/27/03

F:\APPS\DCA\P\10SAM\projects\001\00102\plans\xsec.dwg Tue Jan 25 11:02:20 2005 Steve Schmidt-Poe & Associates of Kansas, Inc.