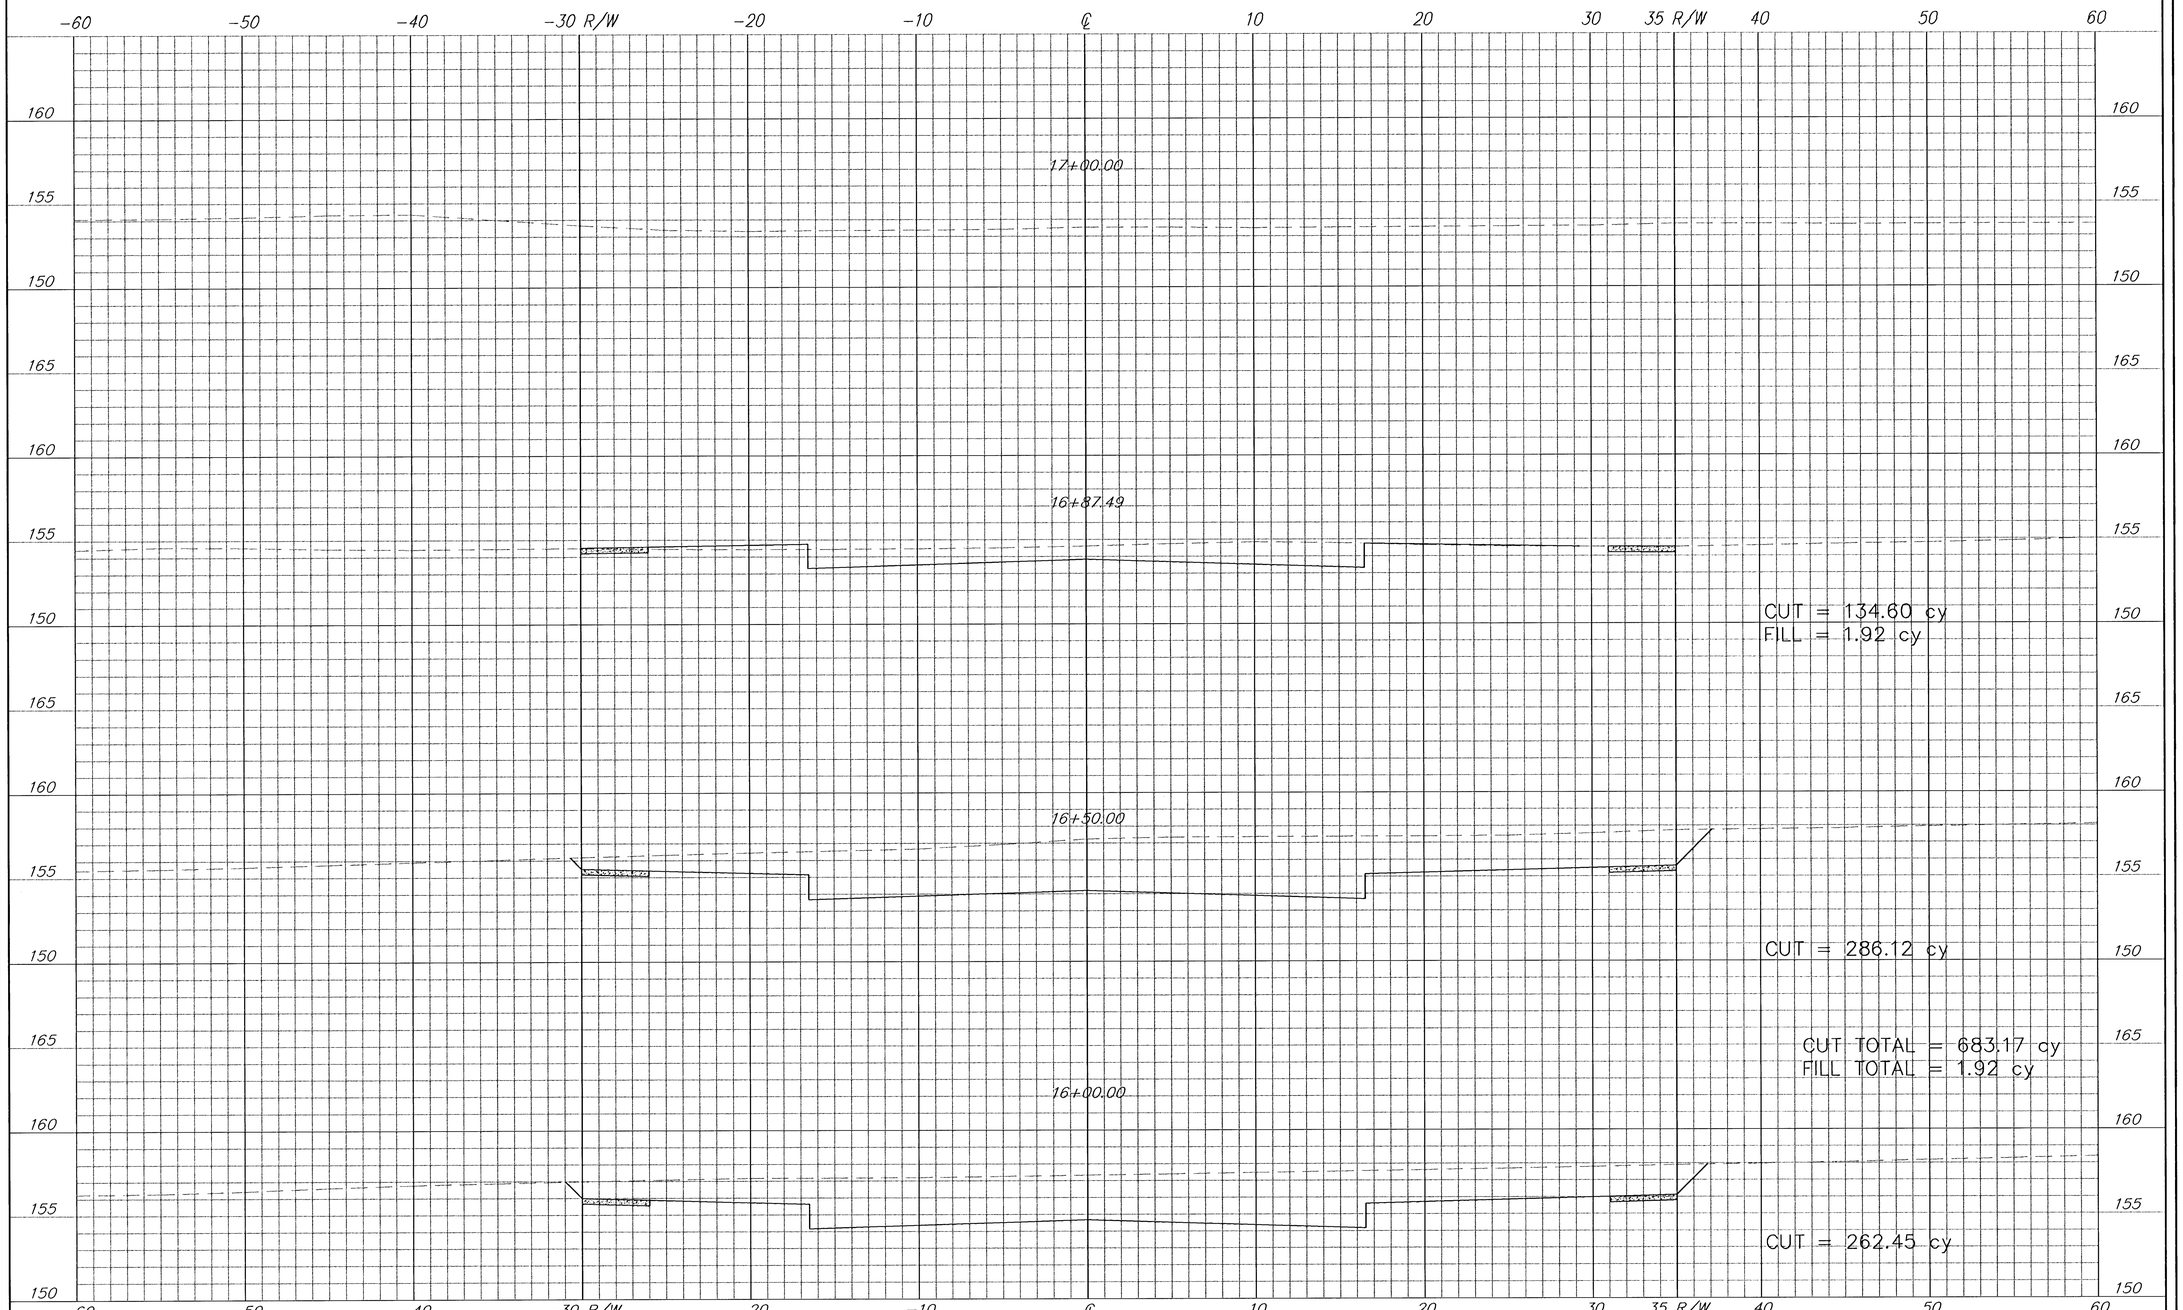

316/265-3892	PROJECT NUMBER 472-83229			AM NO. 00102	Orme Street Paving Plans **SEG 2 X-SECTIONS** Wichita, Kansas	SHEET 18 OF 27
	DESIGN mp	DRAWN ss	FILE xsec	DATE 11/26/02	SCALE 1:1	REVISED 8/21/03

F:\APPS\DCAP\1\09AW\projects\001\00102\plans\xsec.dwg Tue Jan 25 11:02:20 2005 Steve Schmidt-Poe & Associates of Kansas, Inc.