FHWA REGION NO.	STATE	PROJECT NO.	YEAR	SHEET NO.	TOTAL SHEETS
7	KANSAS	87 N-0137-01	99	5	94

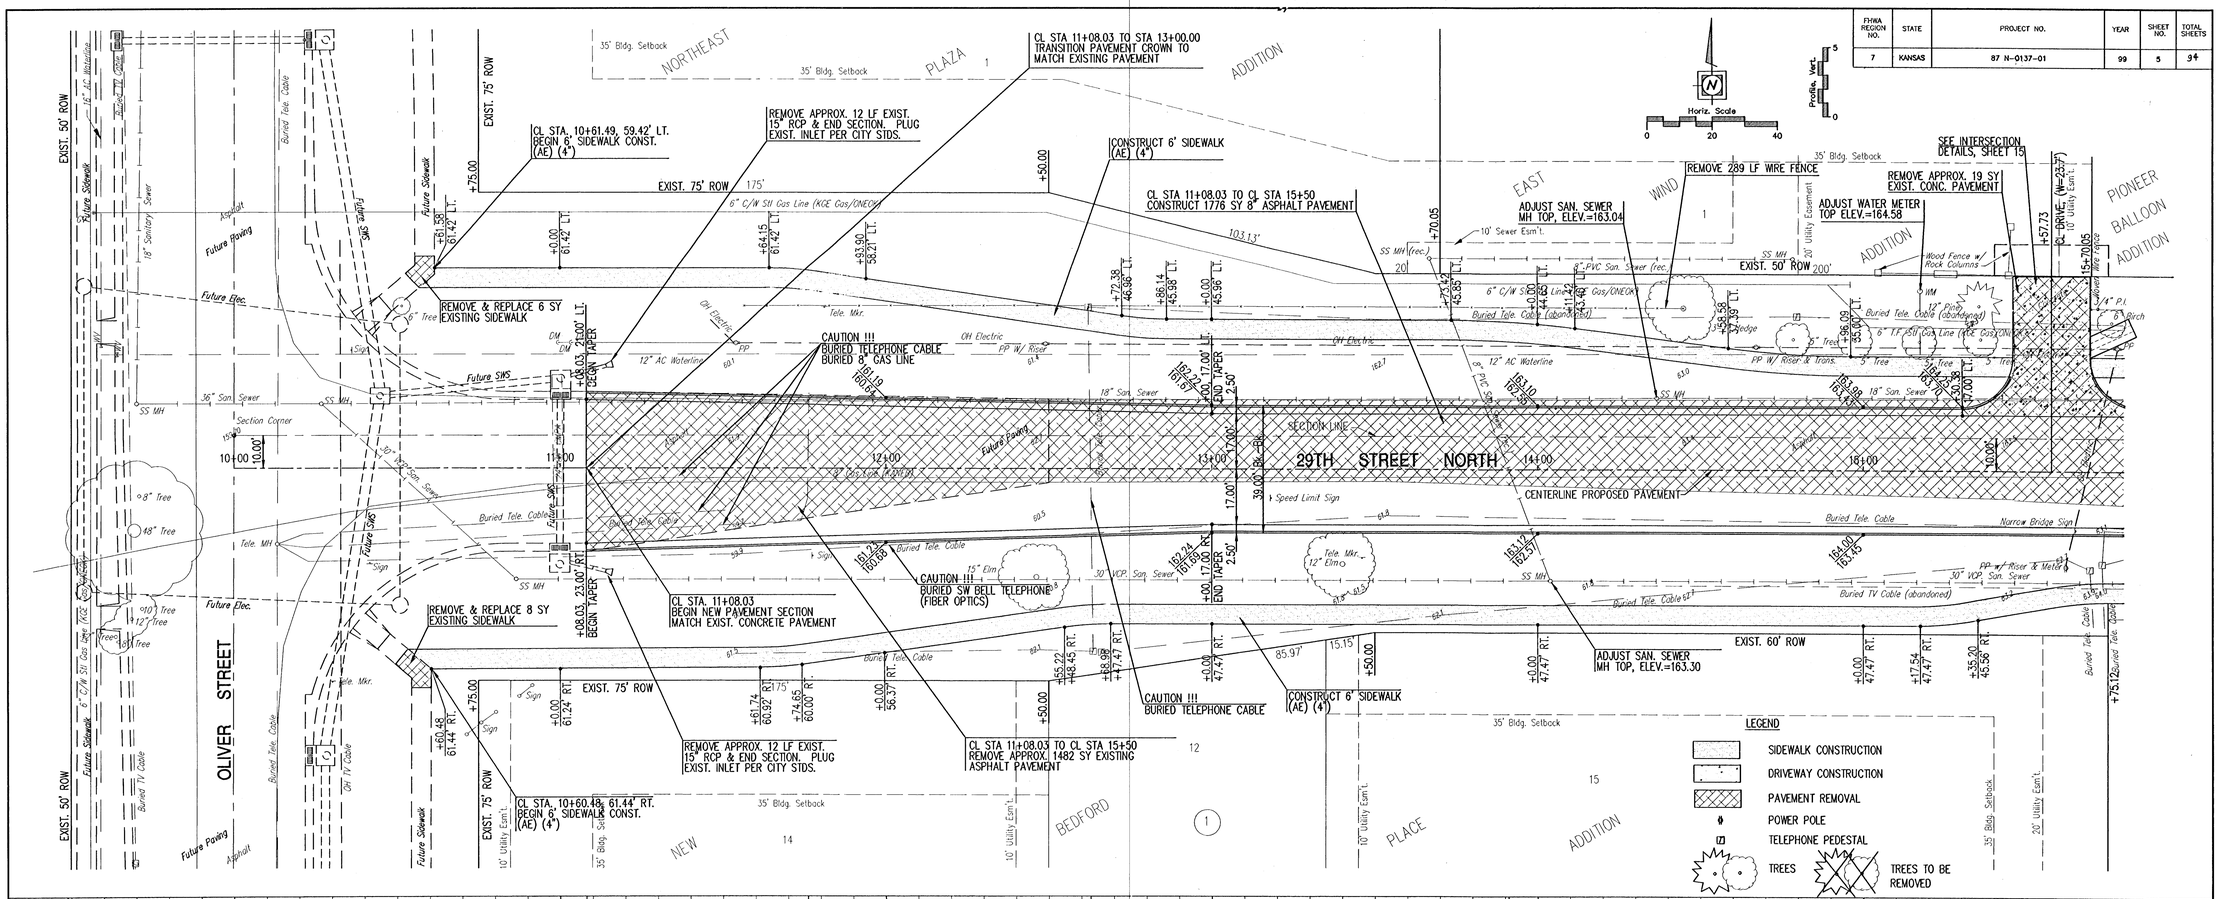

YOUNG & ASSOCIATES, P.A.
Civil and Environmental Engineers
100 South Georgia
Derby Kansas, 67037
Tele: (316) 788-2052
Fax: (316) 788-4408

City of Wichita
Sedgwick County, Kansas

CL STA. 11+08.03 TO 15+50.00
PAVING PLAN / PROFILE

29th Street North from Oliver Street to Woodlawn Avenue
Street, Decel Lane, and Storm Drainage Improvements

Project No. 472-82787 and 472-82355	Engr.: CRY	Tech.: DAS, DIM
Y&A Proj. No.: 98-035-002	Scale: 1"=20'(H) / 1"=5'(V)	
Date: April 1999	Sheet No. 5 of 94	

DGN: P41001.dgn PLOT: 4-5-00 12:01AM