FHWA REGION NO.	STATE	PROJECT NO.	YEAR	SHEET NO.	TOTAL SHEETS
7	KANSAS	37 N-0137-01	99	64	74

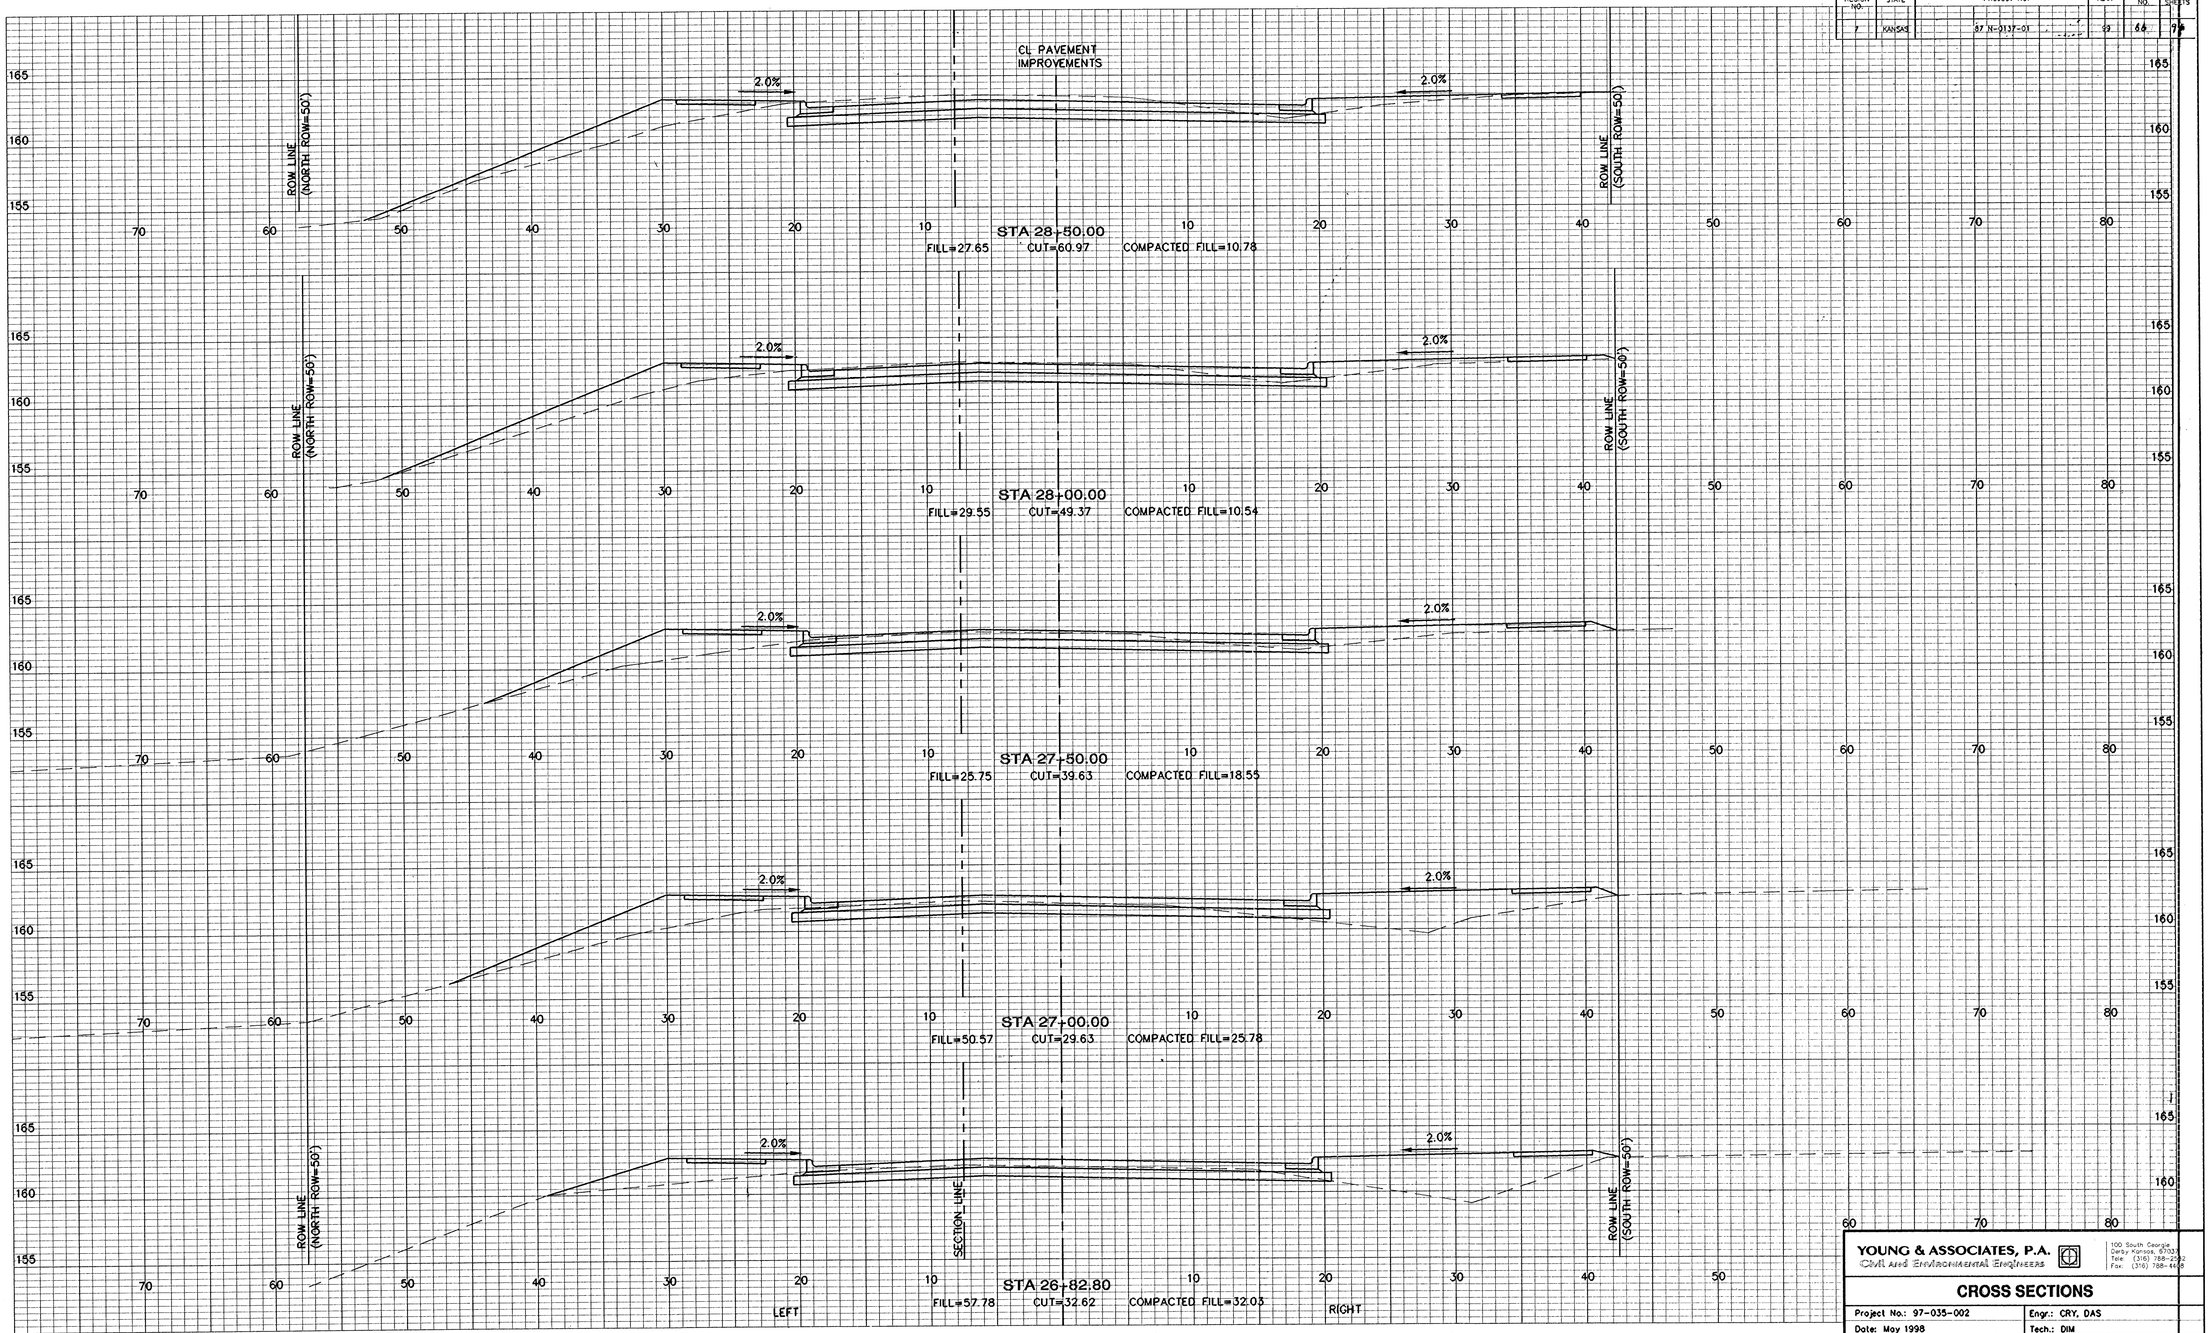

YOUNG & ASSOCIATES, P.A.
Civil And Environmental Engineers

100 South Georgia
Derby Kansas, 67037
Tele: (316) 788-2292
Fax: (316) 788-4468

CROSS SECTIONS

Project No.: 97-035-002	Engr.: CRY, DAS
Date: May 1998	Tech.: DIM
Scale: 1" = 5'	Sheet No. 60 of 74

FILE: X5C731.dgn PLOT: 4-27-98 APADWIN v10 SCALE:1"=5'