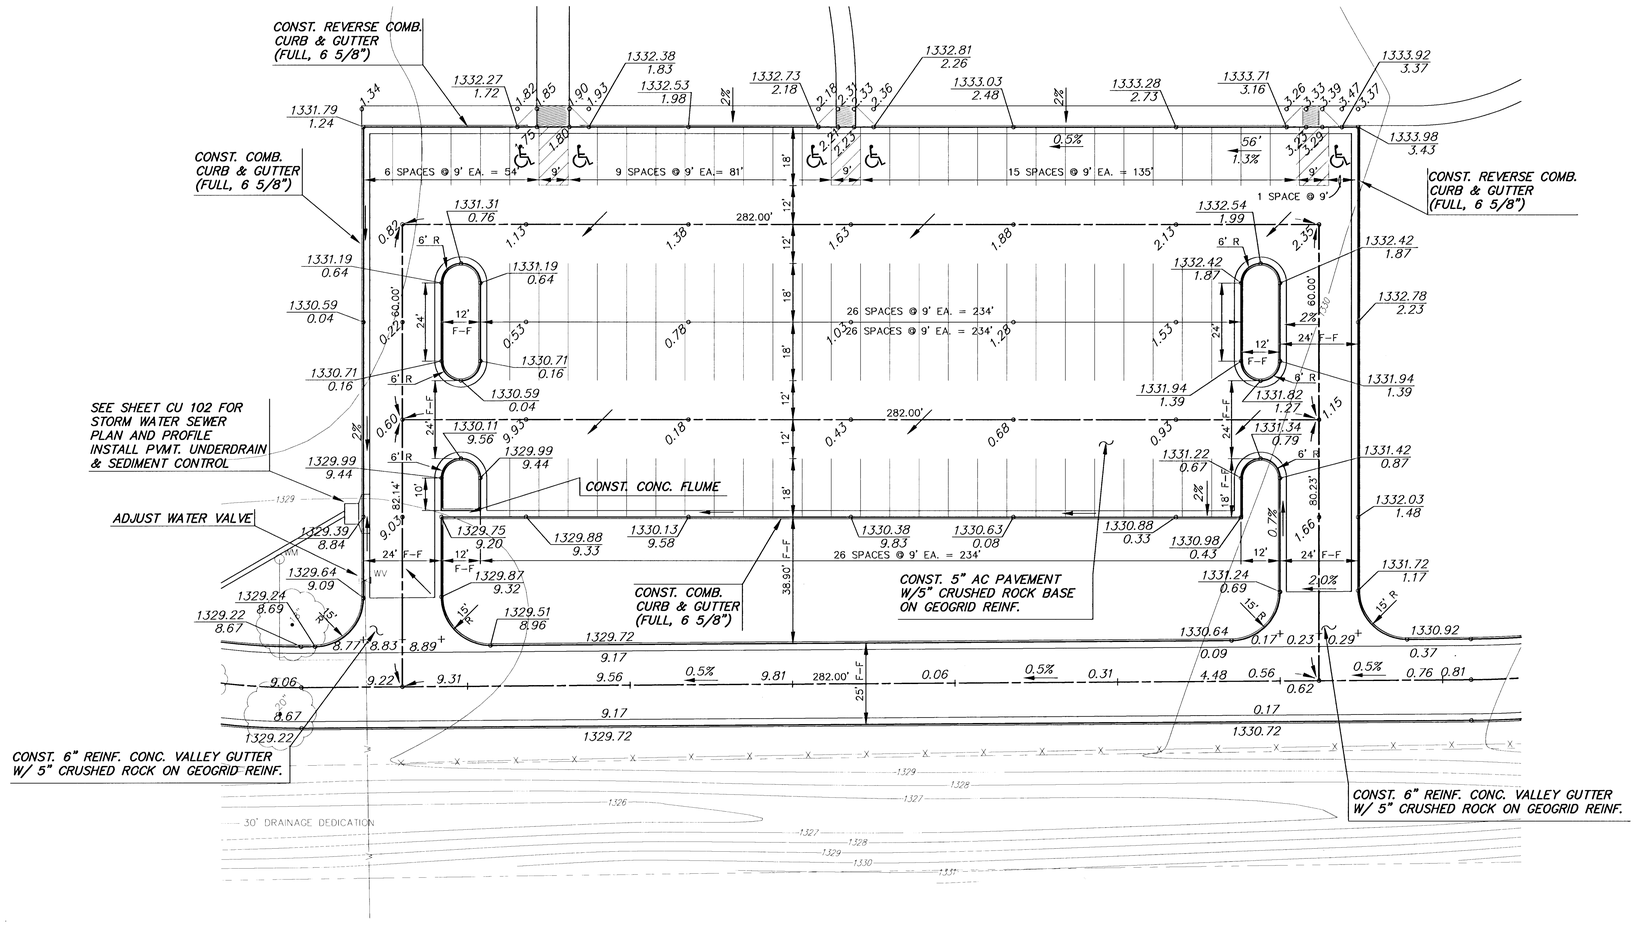

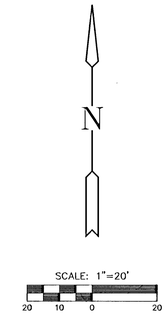

NOTE:
TOP OF CURB ELEVATIONS SHOWN ARE FOR FULL CURB.

G:\CIVIL\01060\DWG\PAV\01060E7.DWG

GossenLivingston
Architecture
435 South Laporte
Wichita, KS 67202
Tel (316) 265-1357
Fax (316) 265-3146

MKEC ENGINEERING CONSULTANTS
411 N. WEBB ROAD
WICHITA, KS. 67206
316 - 684 - 9600

GROVE PARK IMPROVEMENTS
PROJECT NAME

PARKING LOT
SHEET TITLE

DESIGN BY:	DRAWN BY:	CHECKED BY:
JTC	DM	GJA

DATE	JOB NO.	SHEET/OF
OCTOBER 2001	01060E7	CP 107 / 50

G:\CIVIL\01060\DWG\PAV\01060E7.DWG Mon Oct 29 15:52:43 2001