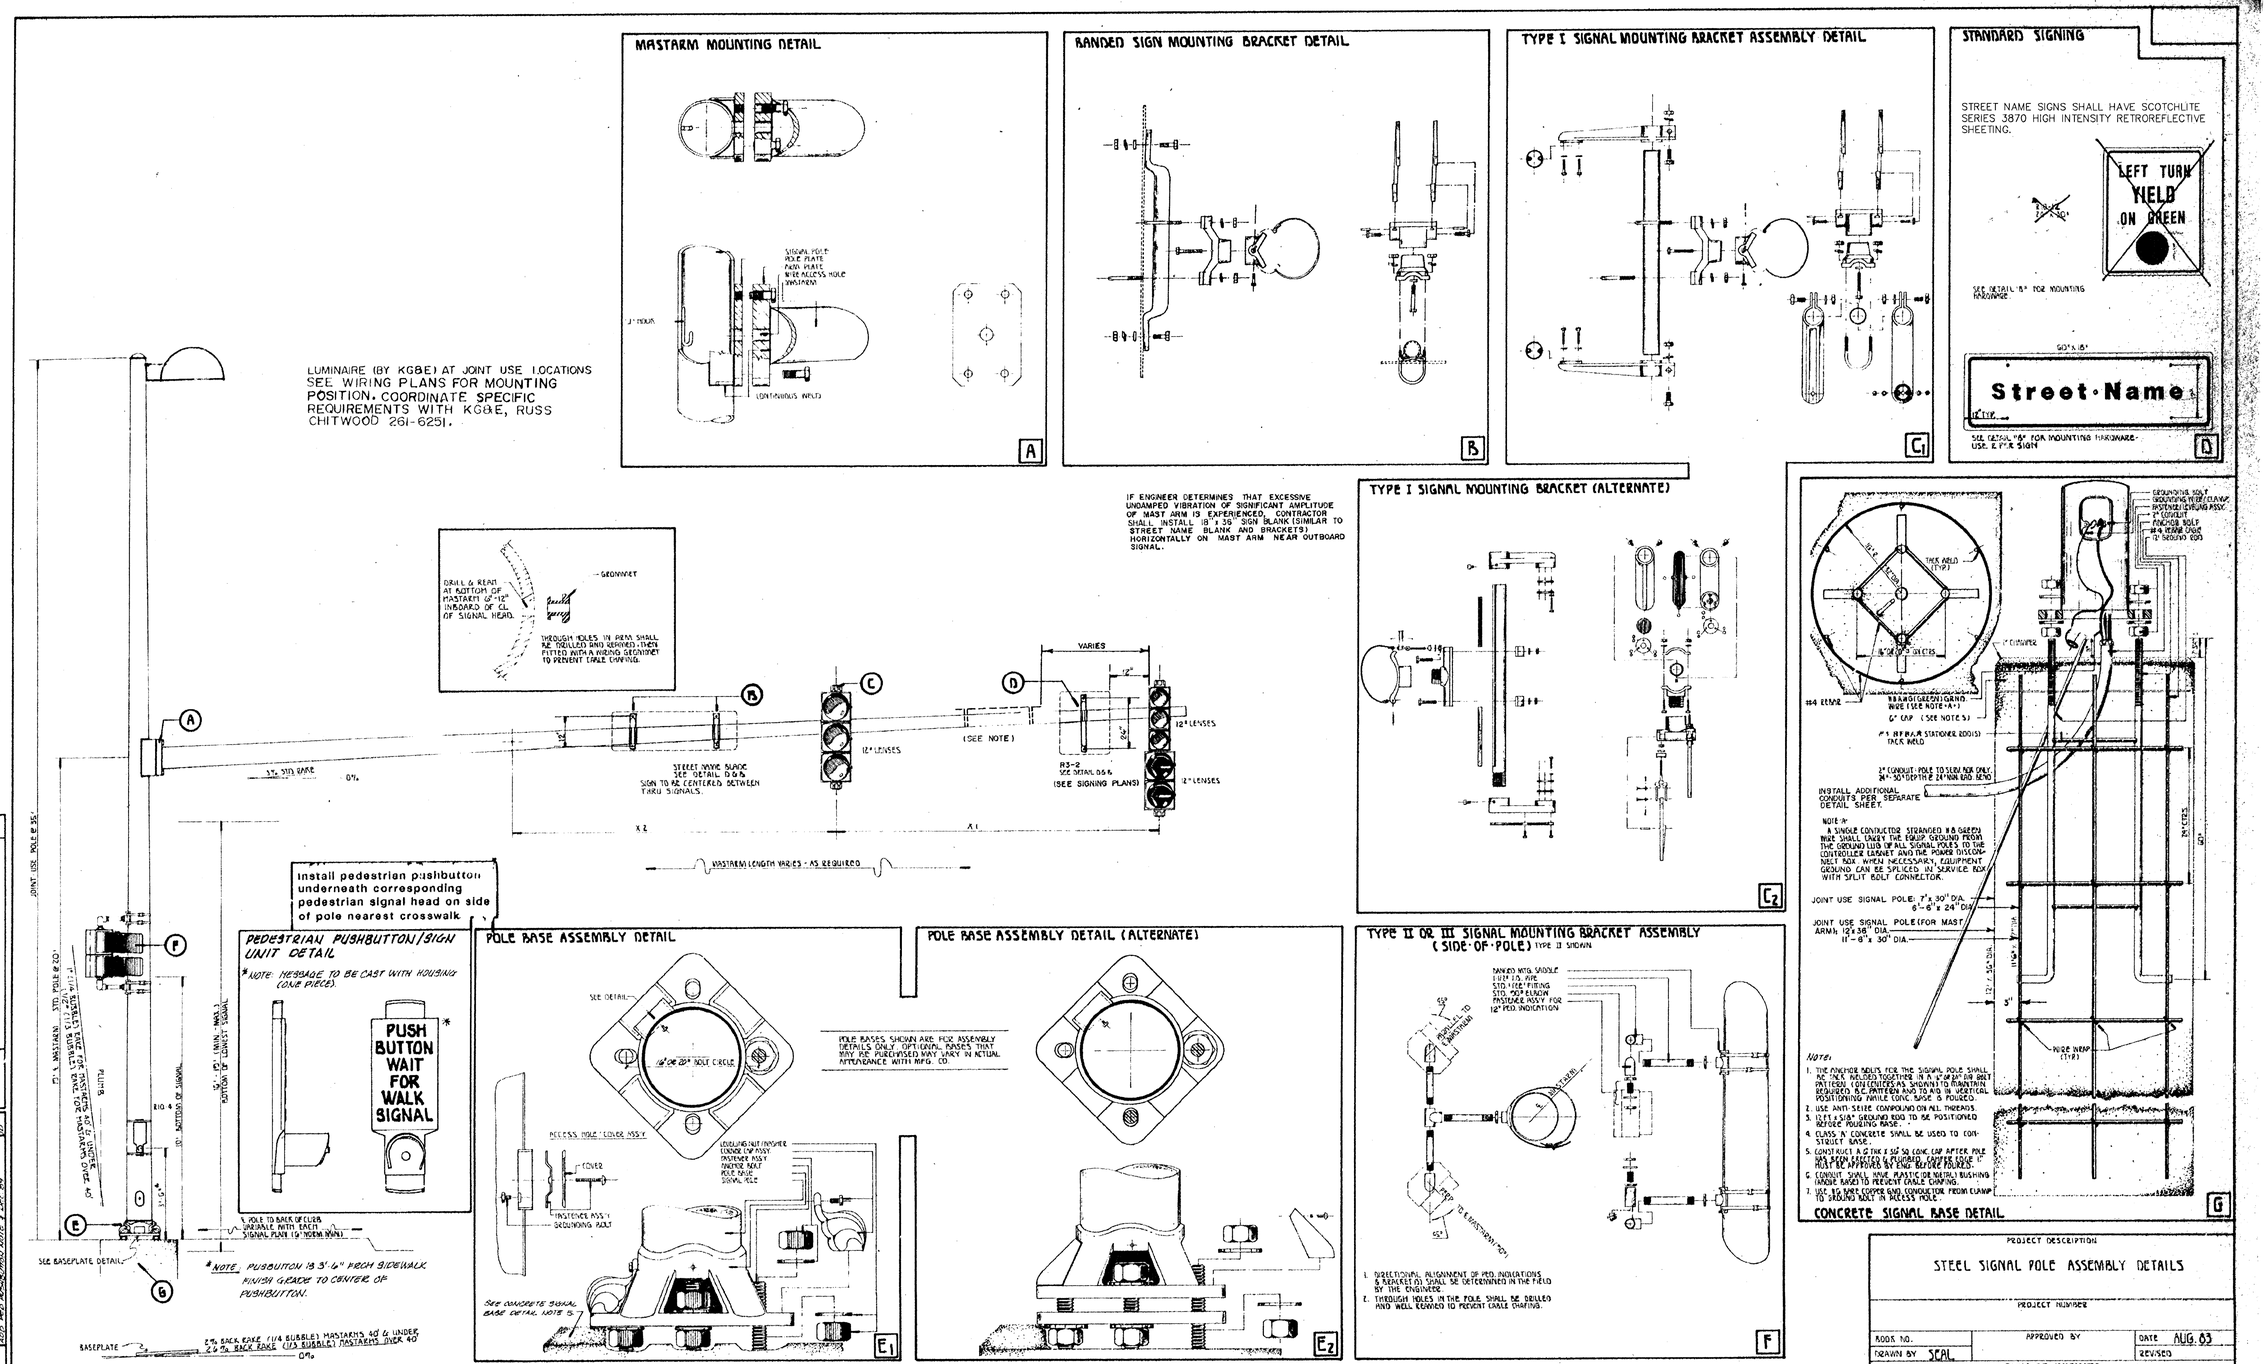

PROJECT DESCRIPTION

STEEL SIGNAL POLE ASSEMBLY DETAILS

PROJECT NUMBER

BOOK NO.	APPROVED BY	DATE AUG. 03
DRAWN BY SCAL		REVISED

CITY OF WICHITA

DEPARTMENT OF PUBLIC WORKS

DIVISION OF TRAFFIC ENGINEERING

WM G. McKINLEY: TRAFFIC ENGINEER

27 / 61

G:\CIVIL\9210\SS-POLE.DWG Tue May 11 15:35:25 1999