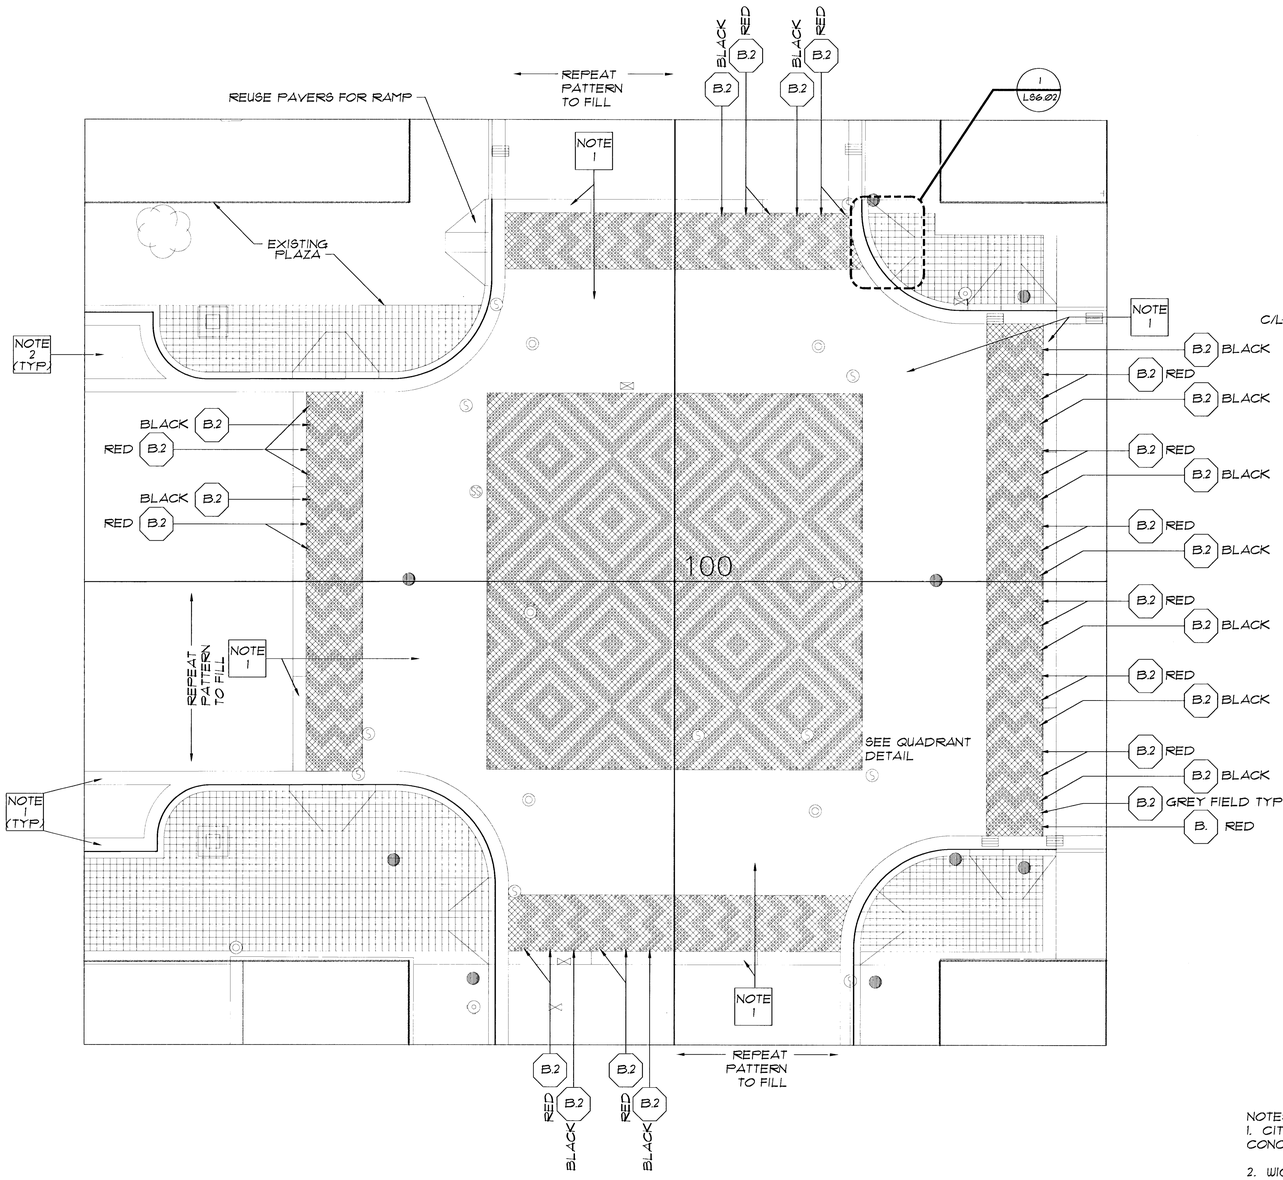

DOUGLAS/TOPEKA INTERSECTION

SCALE: 1" = 10'-0"

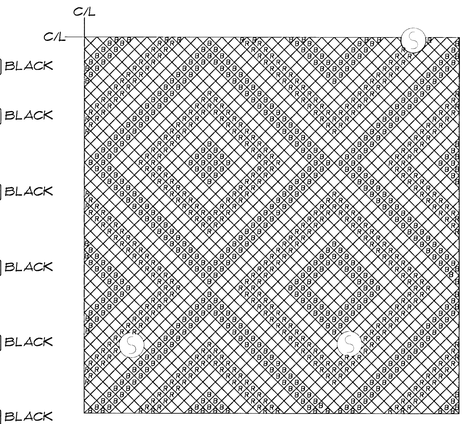

QUARTER DETAIL

SCALE: 1" = 5'-0"

NOTES:

1. CITY OF WICHITA STANDARD PORTLAND CEMENT CONCRETE PAVEMENT.

2. WICHITA RED PER SHEET 3.

Revised 4/99

the swa group

Landscape Architecture
Site Planning
Urban Design

2211 N. Lamar, Suite 400
Dallas, TX 75202
214-954-0016

MID-KANSAS ENGINEERING CONSULTANTS, INC.
411 N. WEBB ROAD
WICHITA, KS. 67206
316-684-9600

DOUGLAS STREETSCAPES
PROJECT NAME

INTERSECTION ENLARGMENT
DOUGLAS @ TOPEKA
SHEET TITLE

DT	PM, EM, LJ	JM
DESIGN BY:	DRAWN BY:	CHECKED BY:
OCT '95	SWA MKC-251	LS 4.02
DATE	JOB NO.	SHEET/OF

G:\CIVIL\9210\SWA\LS402.DWG Tue May 11 15:57:39 1999