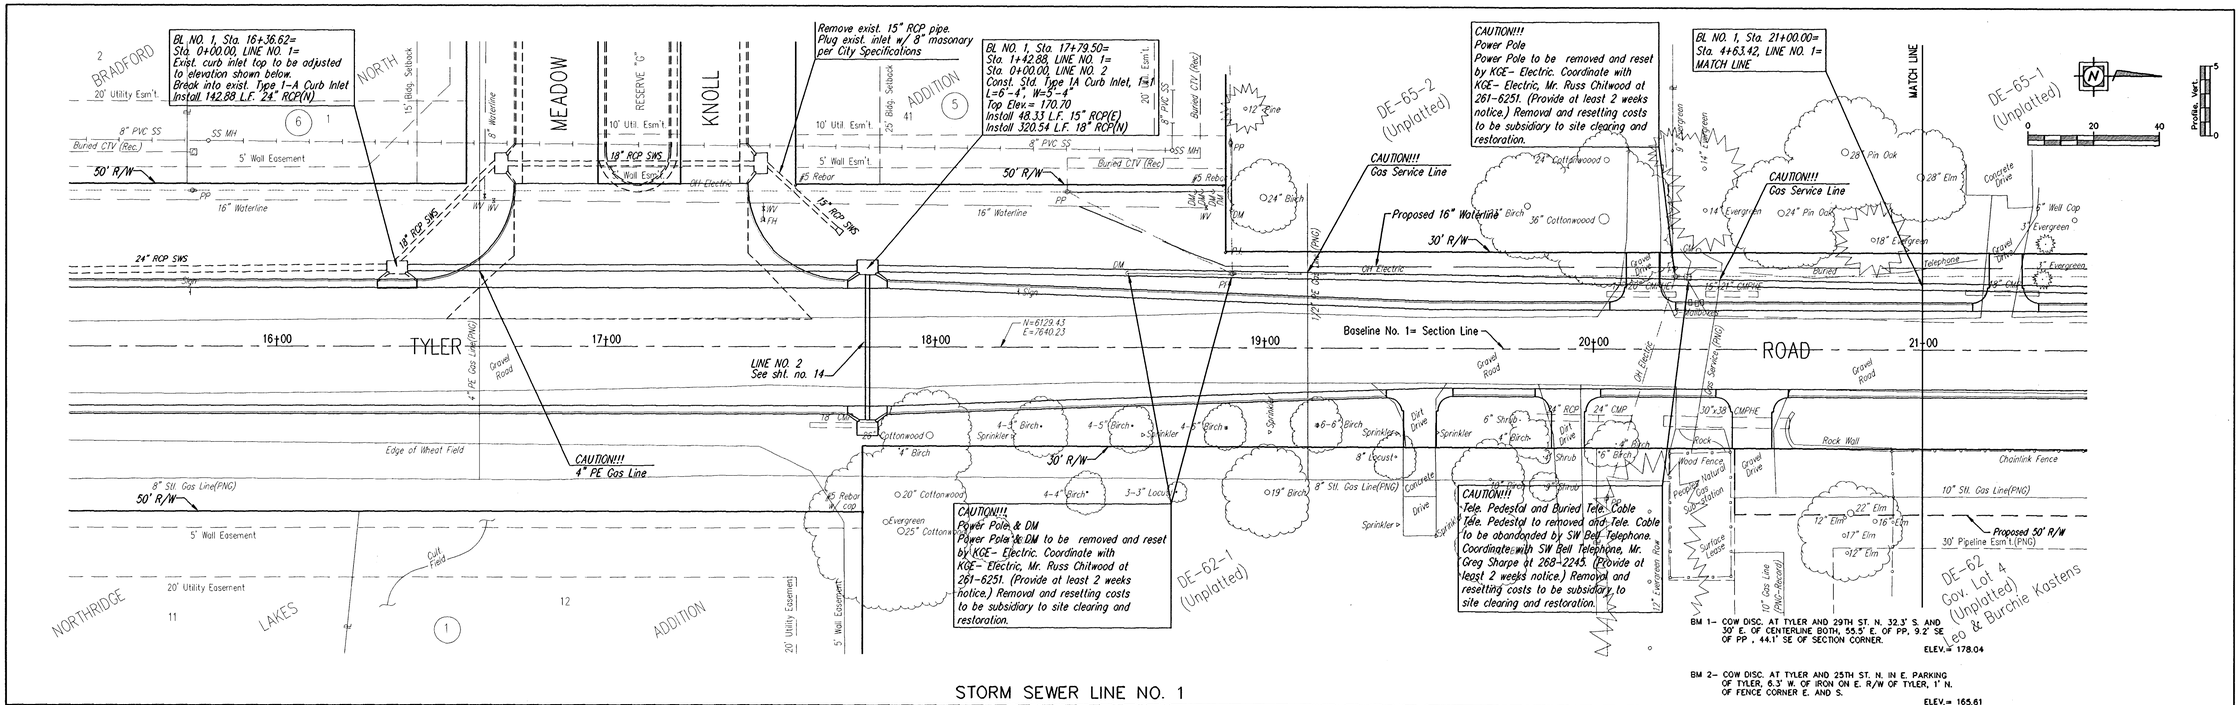

BM 1- COW DISC. AT TYLER AND 29TH ST. N. 32.3' S. AND 30' E. OF CENTERLINE BOTH, 55.5' E. OF PP, 9.2' SE OF PP, 44.1' SE OF SECTION CORNER.
ELEV.= 178.04

BM 2- COW DISC. AT TYLER AND 25TH ST. N. IN E. PARKING OF TYLER, 6.3' W. OF IRON ON E. R/W OF TYLER, 1' N. OF FENCE CORNER E. AND S.
ELEV.= 165.61

STORM SEWER LINE NO. 1

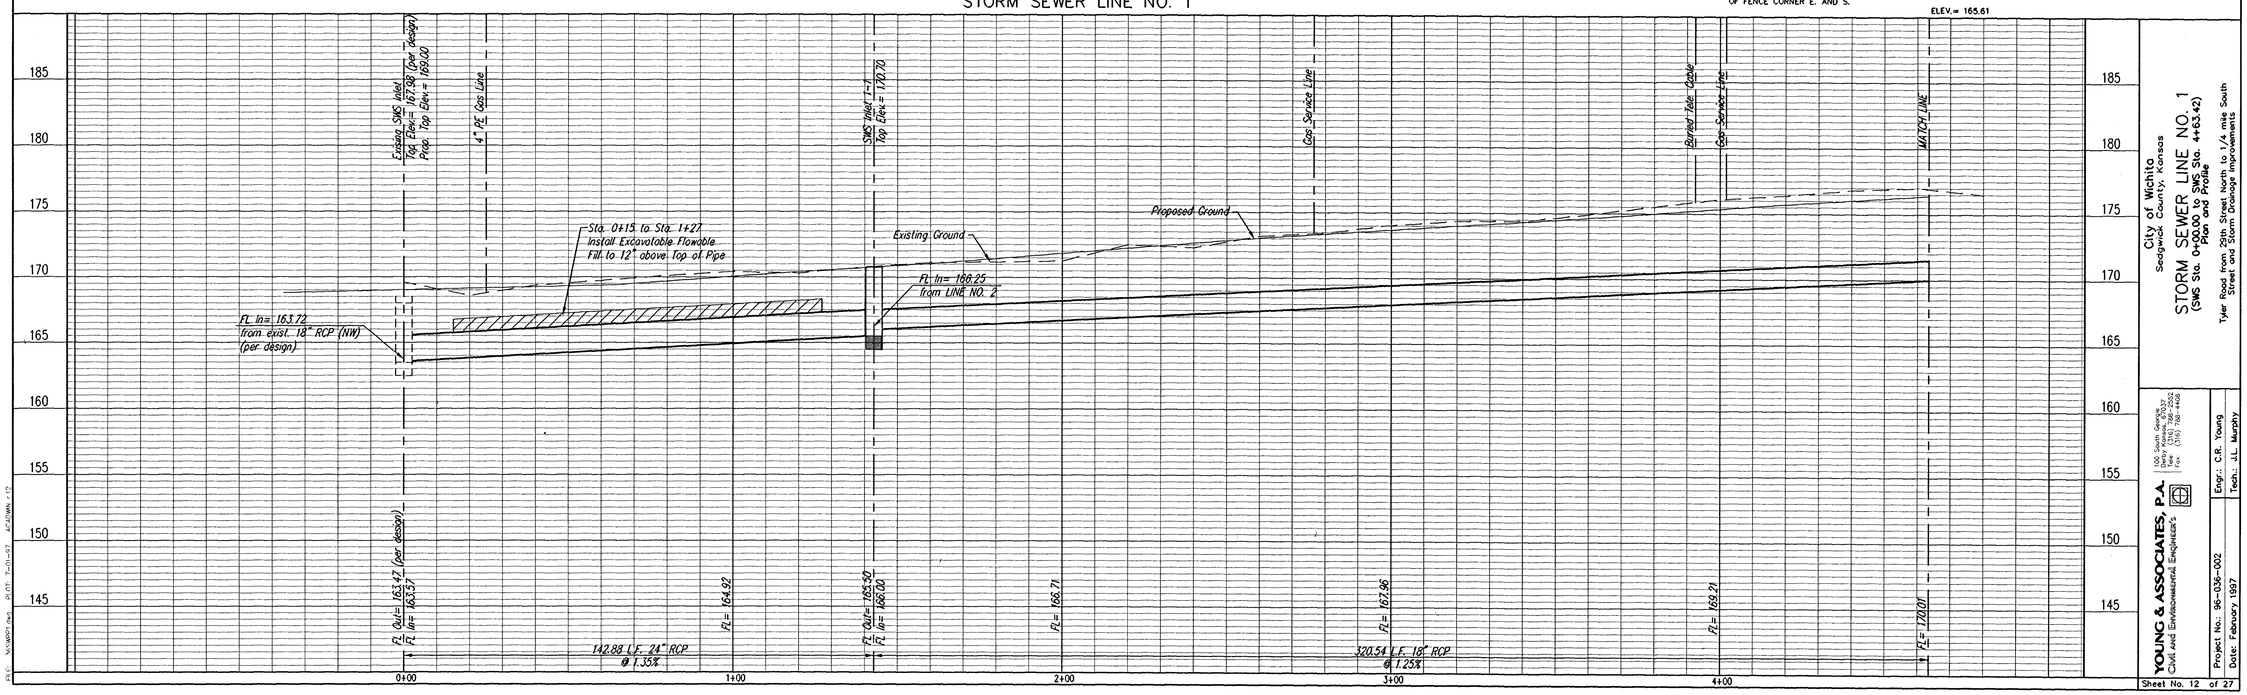

City of Wichita
Sedgwick County, Kansas
STORM SEWER LINE NO. 1
(SWS Sta. 0+00.00 to SWS No. 4+63.42)
Plan and Profile
Tyler Road from 29th Street North to 1/4 mile South
Street and Storm Drainage Improvements

YOUNG & ASSOCIATES, P.A.
CIVIL AND ENVIRONMENTAL ENGINEER'S
130 South Cayuga
Wichita, Kansas 67202-3237
Tel: (316) 788-2505
Fax: (316) 788-2506

Project No.: 96-036-002
Date: February 1997
Engr.: C.R. Young
Tech.: J.L. Murphy

Sheet No. 12 of 27

FILE: W:\WORK.dwg PLOT: 7-01-97 ACADVER: r12