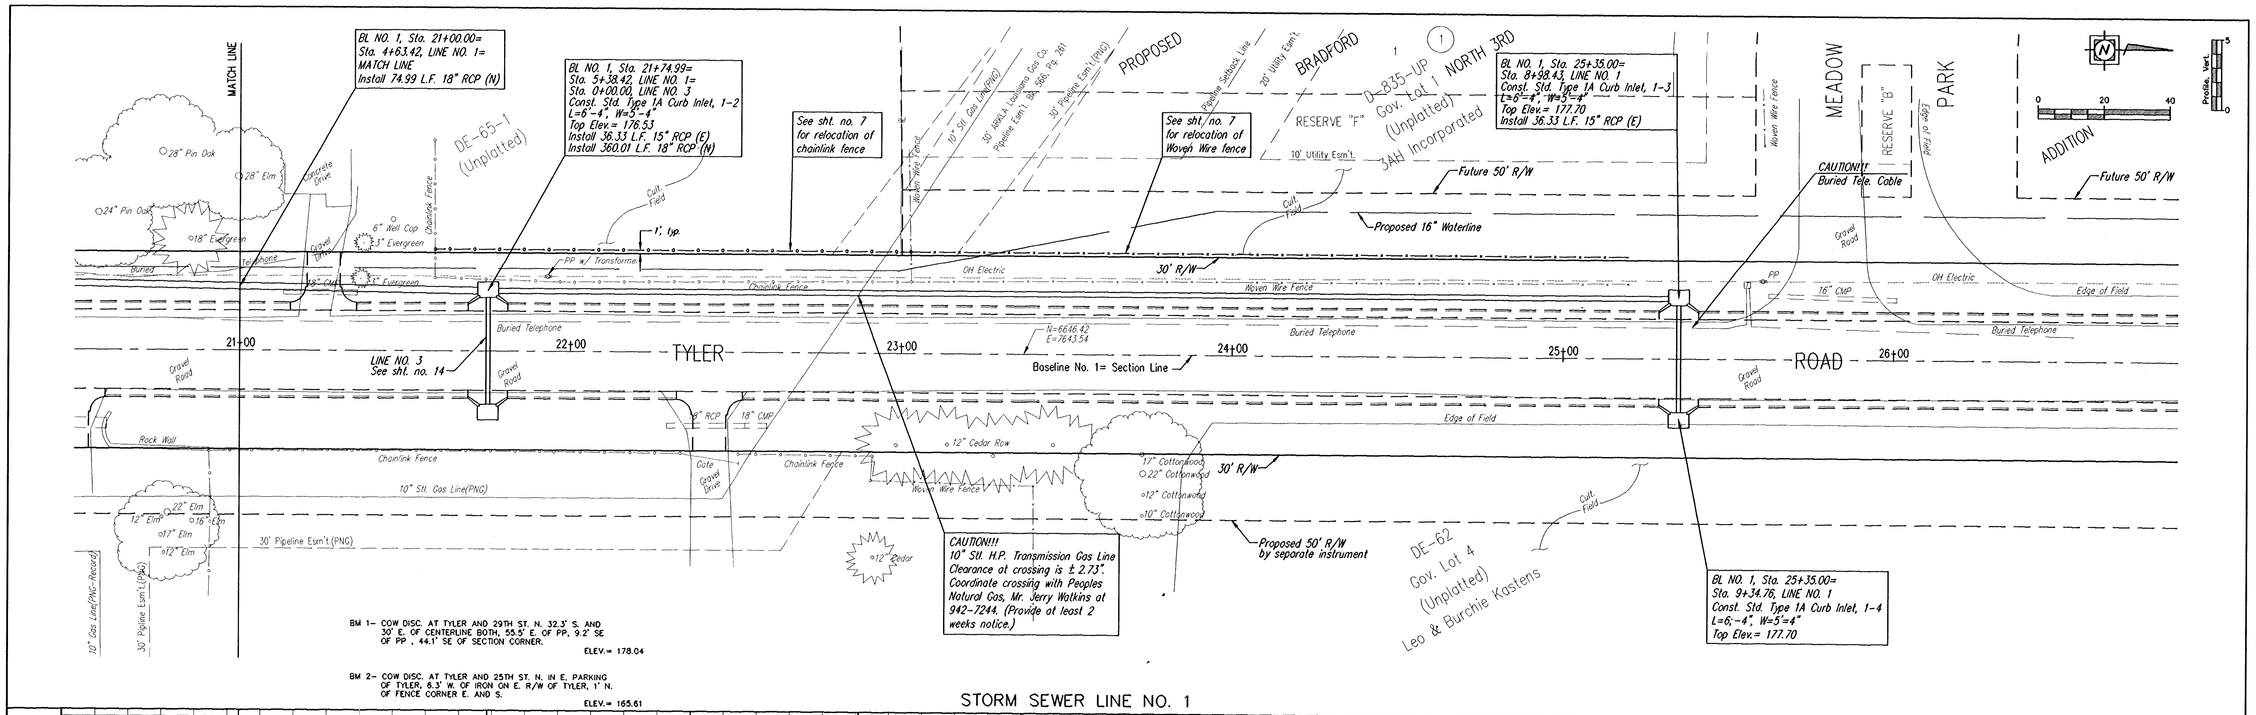

STORM SEWER LINE NO. 1

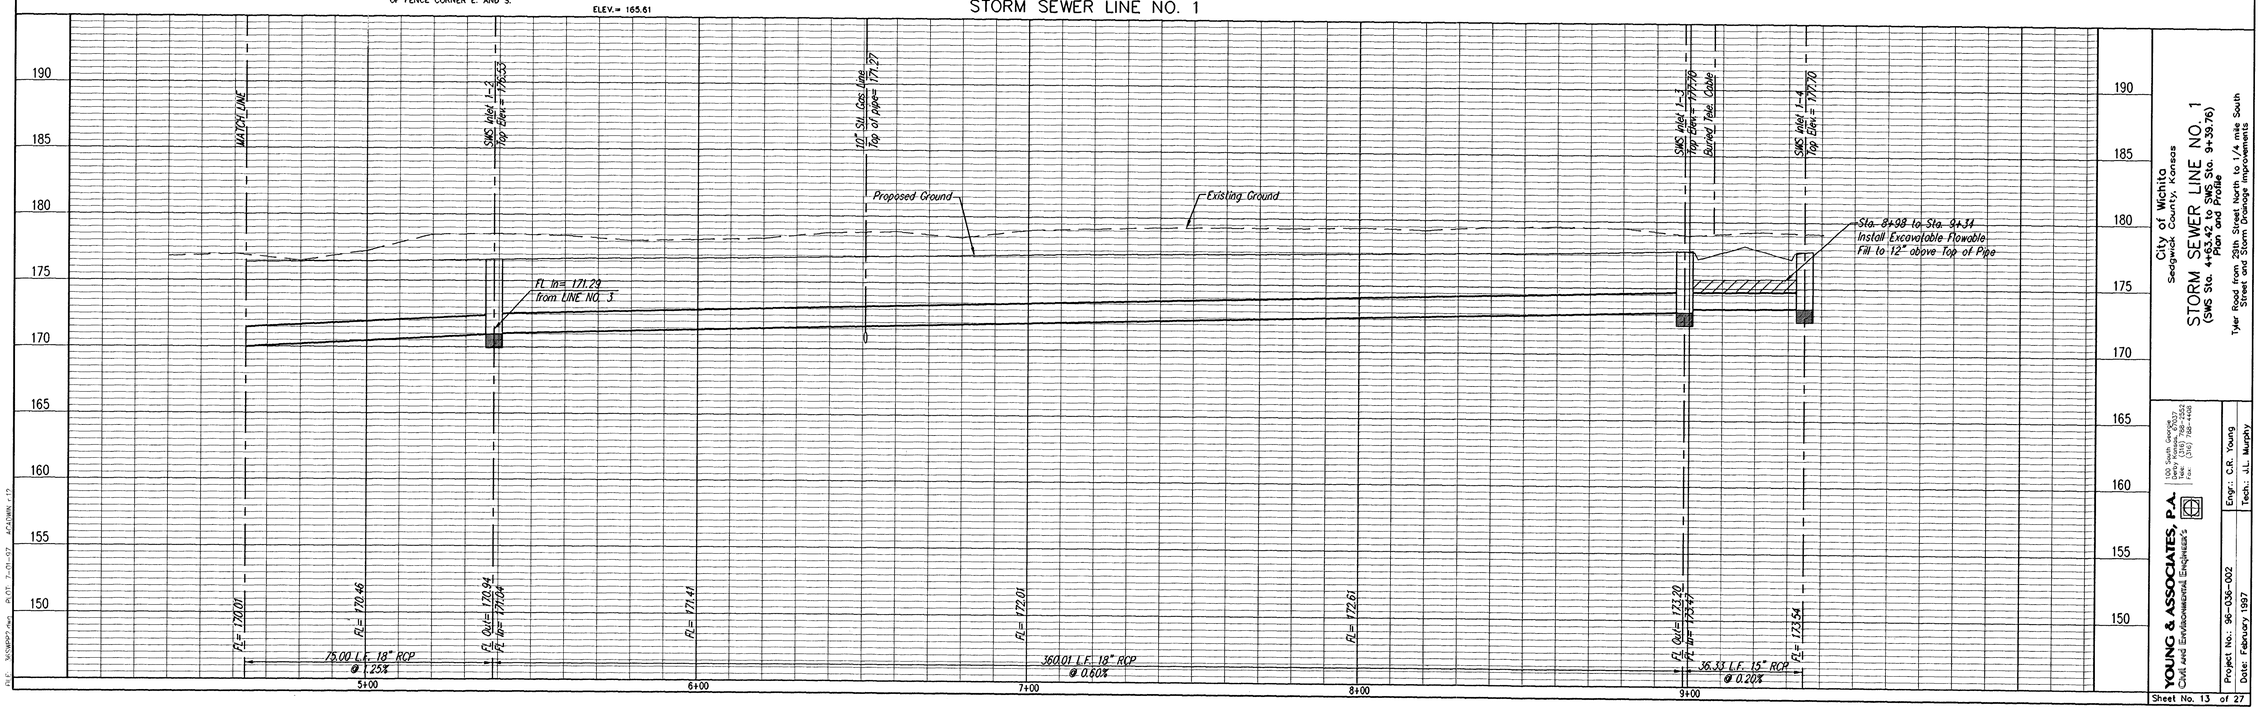

City of Wichita
Sedgwick County, Kansas

STORM SEWER LINE NO. 1
(SWS Sta. 4+63.42 to SWS Sta. 9+39.76)
Plan and Profile

Tyler Road from 29th Street North to 1/4 mile South
Street and Storm Drainage Improvements

YOUNG & ASSOCIATES, P.A.
Civil and Environmental Engineers
100 South George
Wichita, KS 67202
Tel: (316) 788-1202
Fax: (316) 788-4488

Project No.: 96-036-002
Date: February 1997
Engr.: C.R. Young
Tech.: J.L. Murphy

Sheet No. 13 of 27