


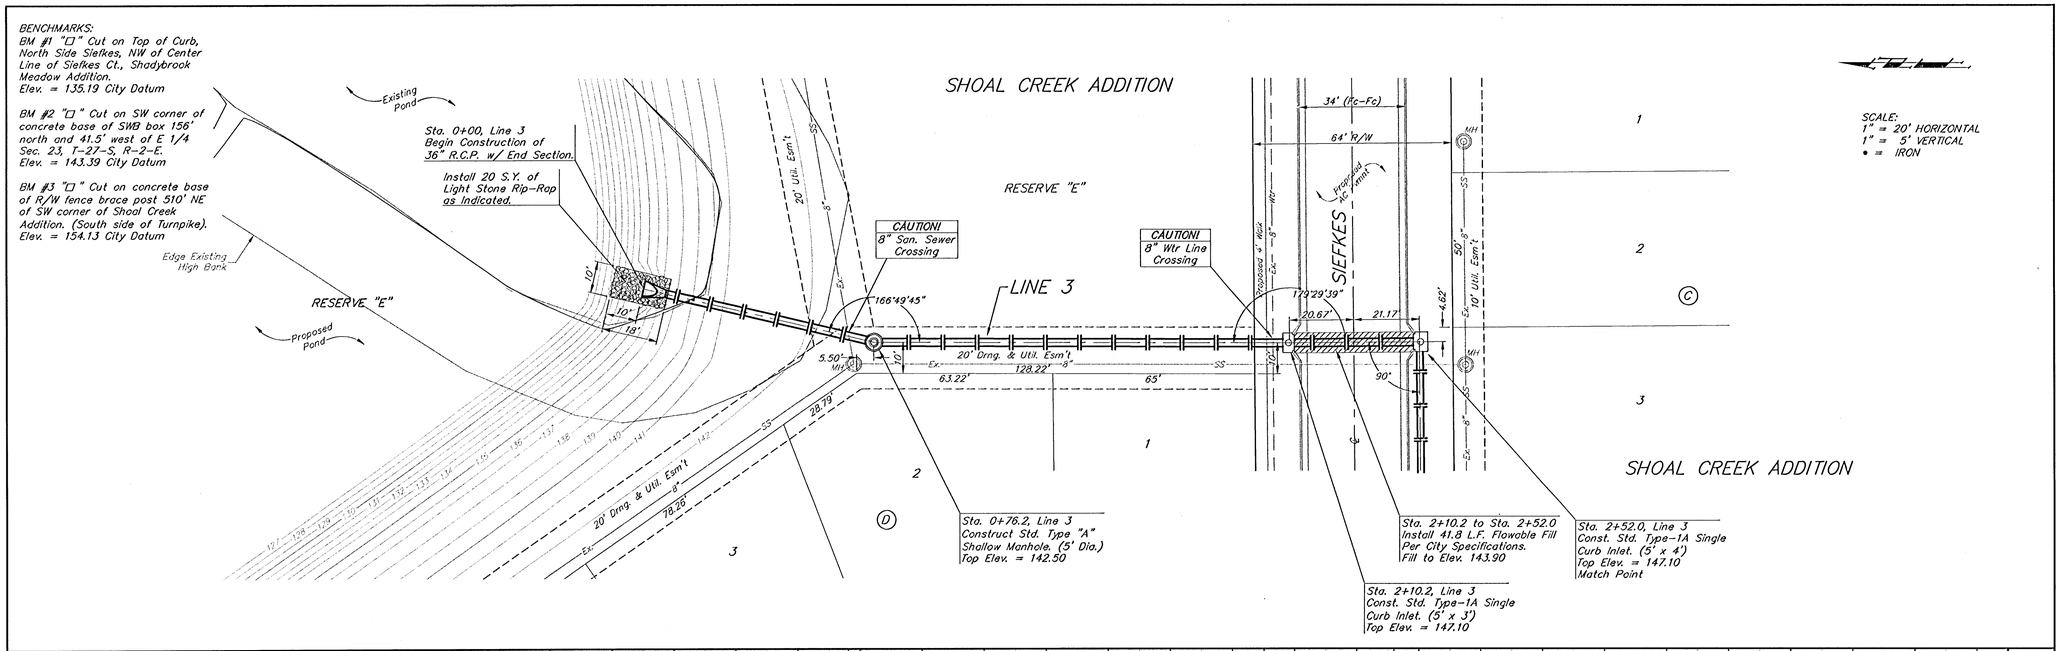


SHOAL CREEK ADDITION
**LINE 3**
STORM WATER SEWER IMPROVEMENTS

BAUGHMAN COMPANY P.A.
ENGINEERING, SURVEYING, & PLANNING
316-262-7271 • 315 ELLIS • WICHITA, KANSAS 67211

| PROJECT NUMBER | SHEET |
|---|---|
| 488-83187 | 5 OF 28 |

| DESIGN | DRAWN | APPROVED | DATE | SCALE |
|---|---|---|---|---|
| DMV | JAK | | 01/01 | NOTED |

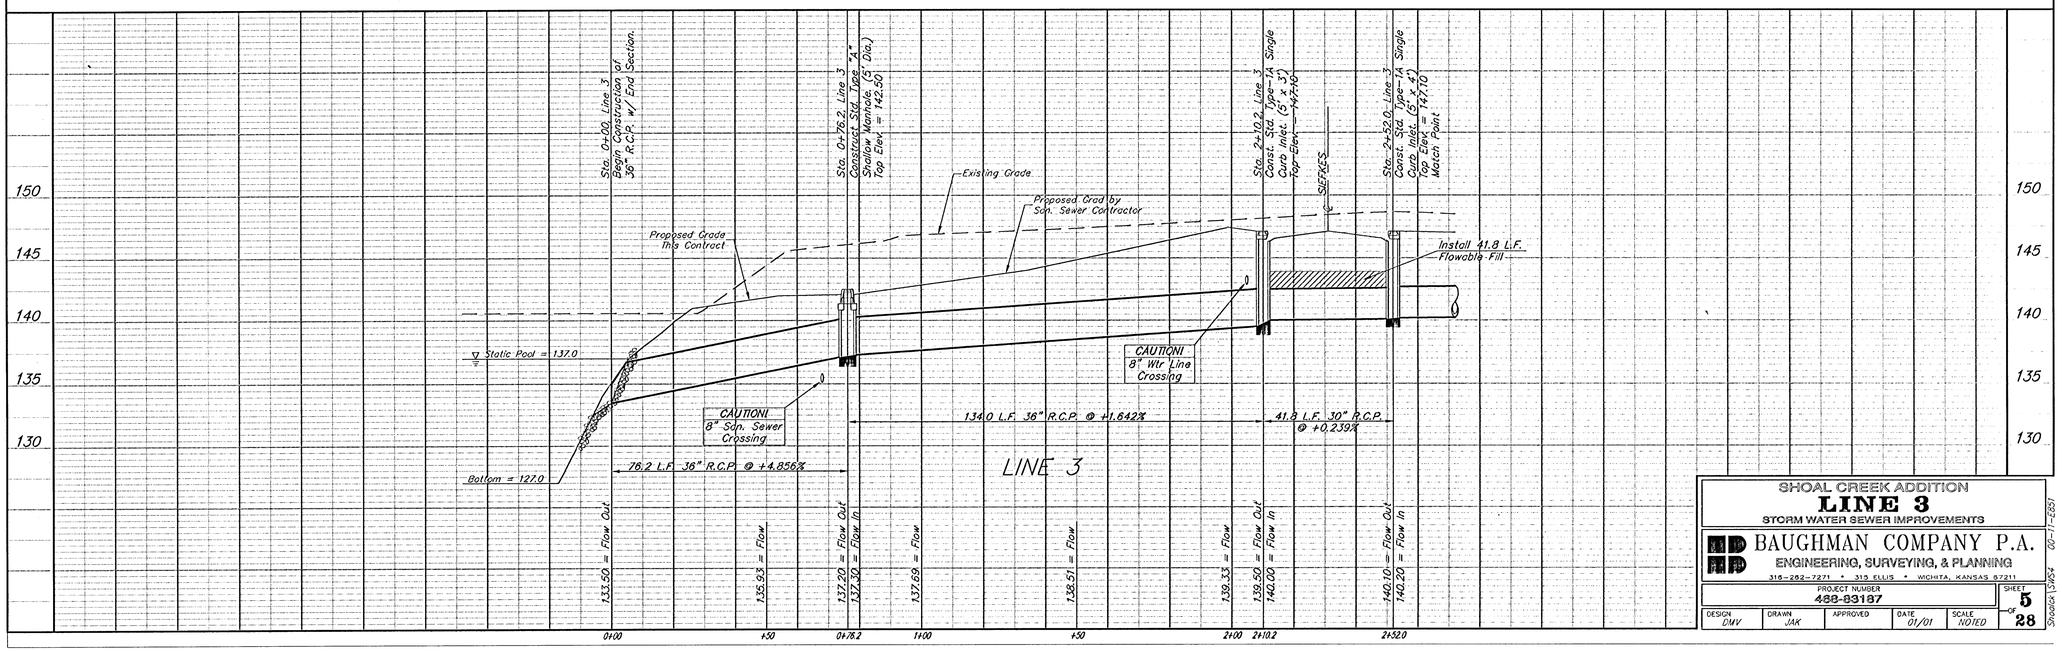Shoalck\SWS4 00-11-E851