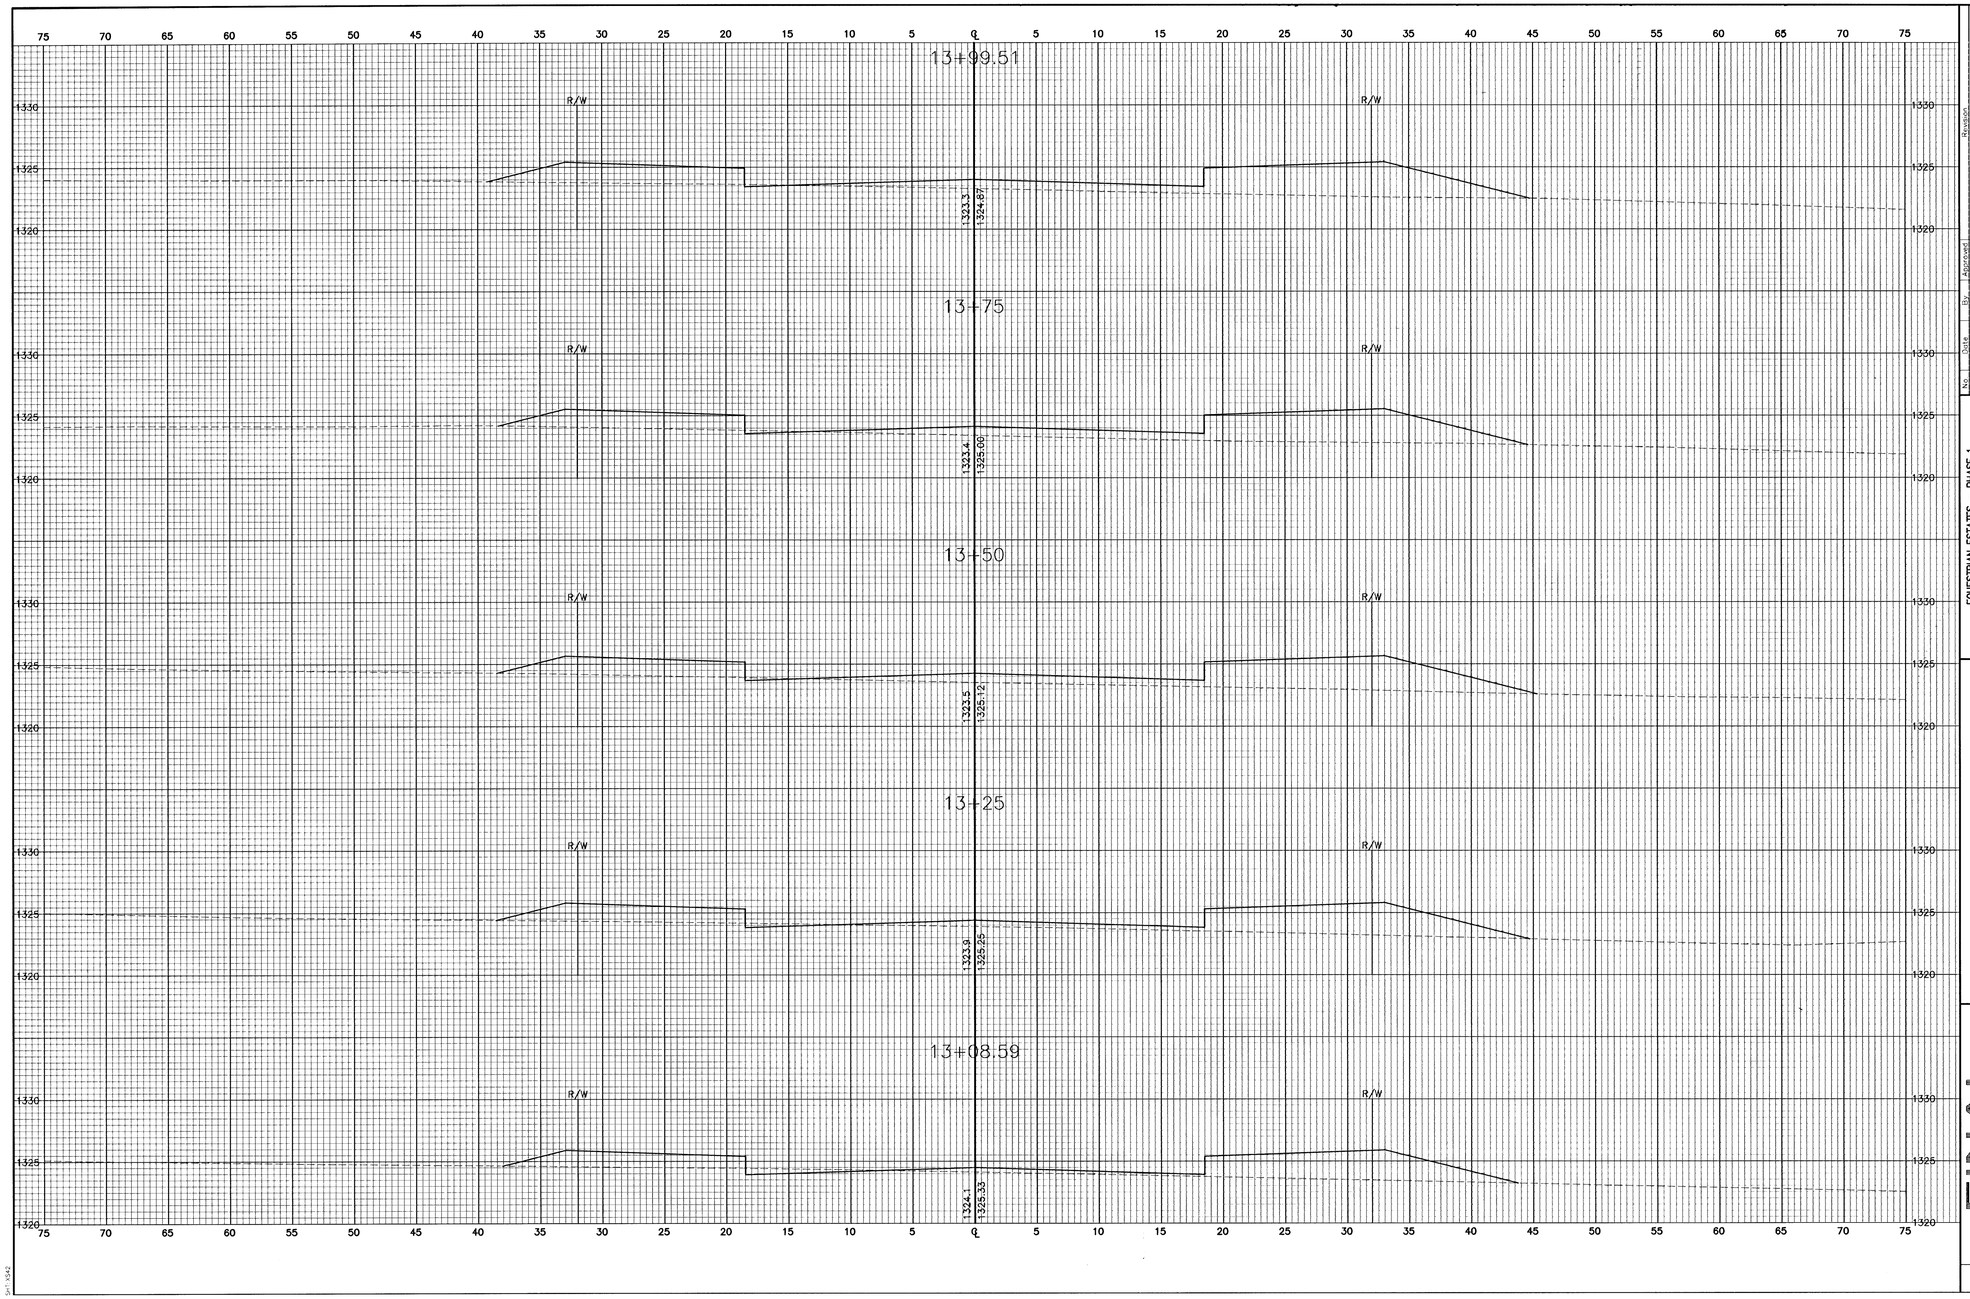

No.	Date	By	Approved	Revision
△				
△				
△				
△				

EQUESTRIAN ESTATES – PHASE 1
CROSS SECTIONS
BUCKSKIN

CITY OF WICHITA, KANSAS
MICHAEL E. LINDEBAK, P.E. – CITY ENGINEER
C.O.W. Proj # 472-83424 O.C.A.# 785705

POE & ASSOCIATES OF KANSAS, INC.
CONSULTING ENGINEERS
3940 E Central, Suite 200 ■ Wichita, KS 67208-4242
Phone 316/685-4114 ■ FAX 316/685-4444

FINAL

Designed By: J. Ubert / J. Dickman
Drawn By: J. Dickman
Poe Job No.: 1694A
Date: March 2002

Sheet
71 of 112

G:\APPS\QCA\P\694A\sections.dwg Fri Mar 15 09:51:10 2002 Bernard Kulla - POE & ASSOCIATES OF KANSAS INC.

Sal\3542