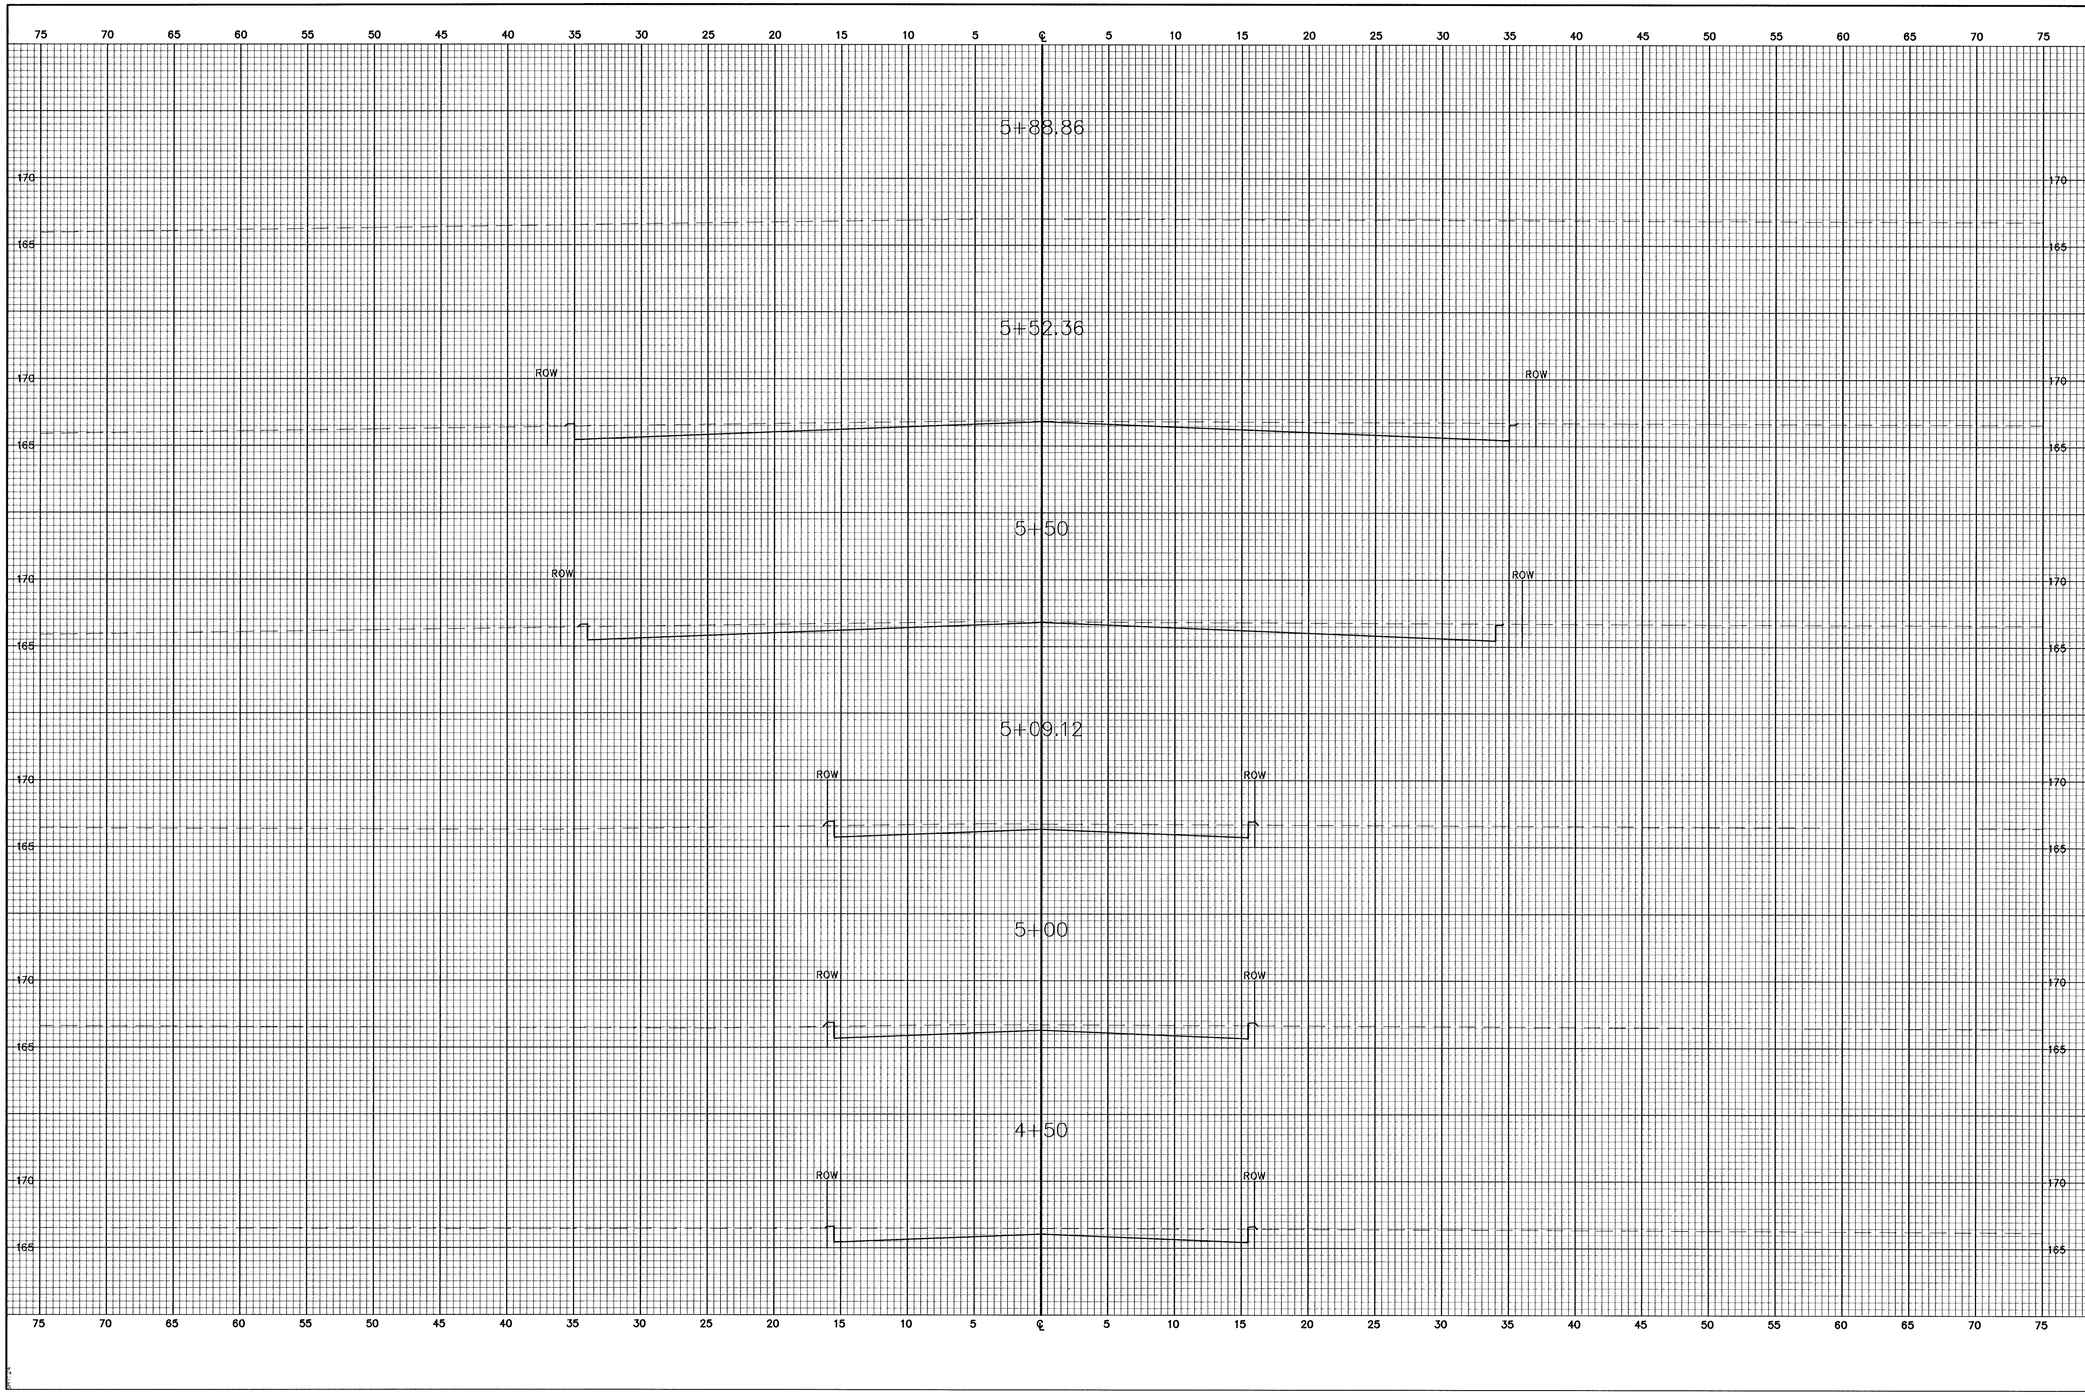

No.	Date	By	Approved	Revision

THE LOCHS AT ABERDEEN
COVINGTON CT.
CROSS SECTIONS

CITY OF WICHITA, KANSAS
MICHAEL E. LINDEBAK, P.E. - CITY ENGINEER
C.O.W. Proj.# 472-83359 O.C.A.# 765681

POE & ASSOCIATES OF KANSAS, INC.
CONSULTING ENGINEERS
5940 E. Central, Suite 200 ■ Wichita, KS 67208-4242
Phone 316-685-4111 ■ FAX 316-685-4444

FINAL

Designed By: J. Ubert / B. Kulla
Drawn By: B. Kulla
Poe Job No.: 1656B
Date: May 2001

G:\APPS\DCA\P\656B\sections.dwg Fri Jun 15 15:04:32 2001 Bernard Kulla - POE & ASSOCIATES OF KANSAS INC.