PLAN

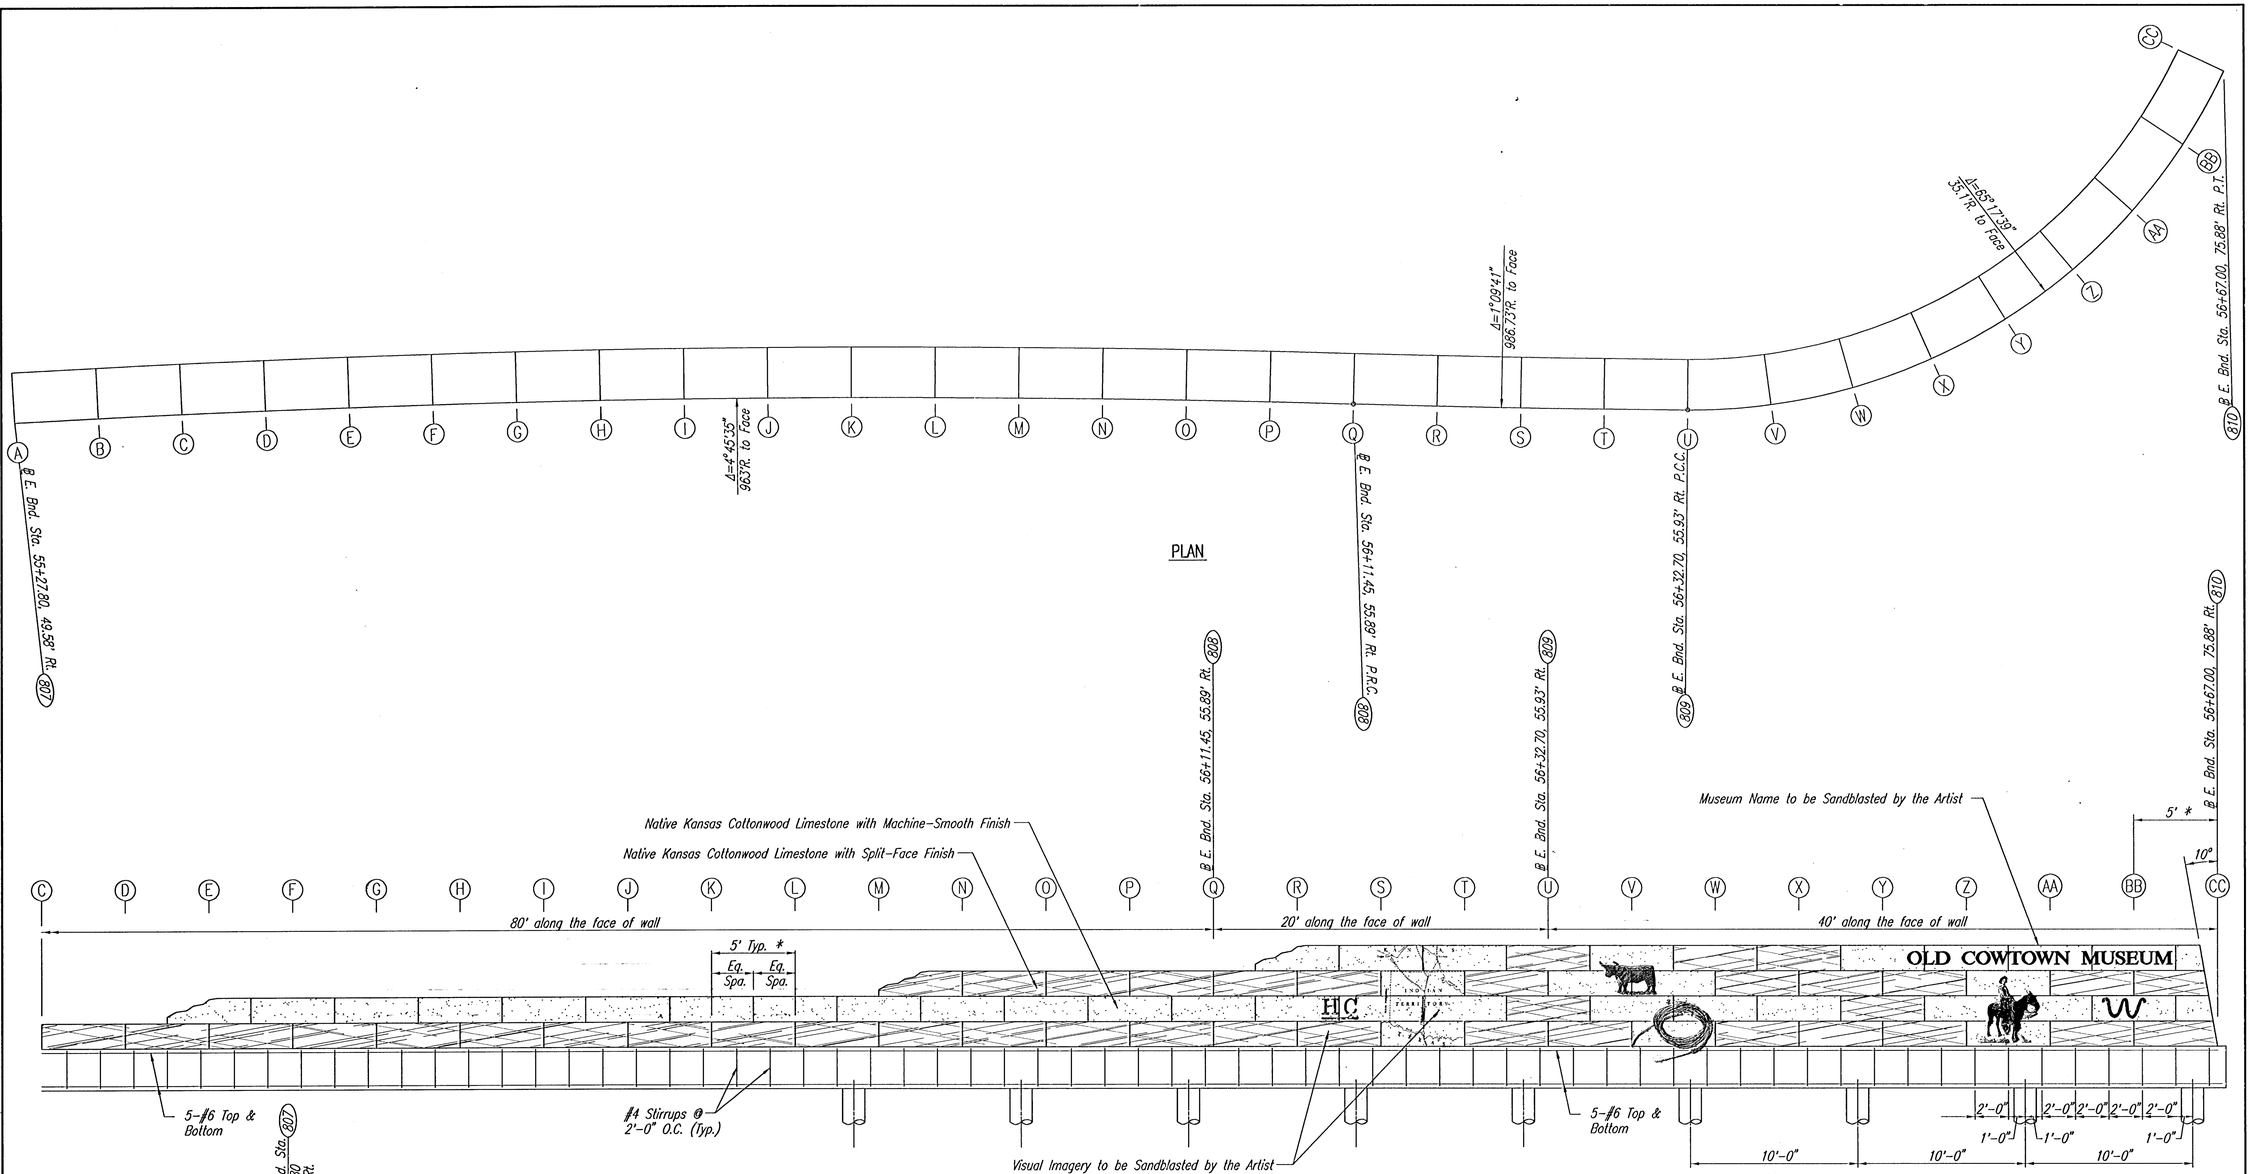

FRONT ELEVATION

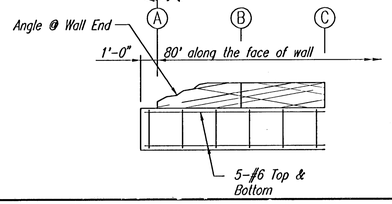

* Measured along front face

NOTE: INDIVIDUAL STONE END CUTS SHALL BE MADE ALONG A RADIAL LINE SUCH THAT UNIFORM JOINT WIDTHS BETWEEN STONES ARE ACHIEVED. STONE FACE AND BACK CUTS SHALL BE MADE ALONG THE CURVED ALIGNMENT AS DETAILED. SHOP DRAWINGS DEPICTING THE DIMENSION AND PLACEMENT OF EACH INDIVIDUAL STONE SHALL BE SUBMITTED TO THE ARTIST FOR REVIEW AND APPROVAL PRIOR TO FABRICATION.

BRAD J. GOLDBERG, ARTIST
5706 GOLIAD AVENUE
DALLAS, TEXAS 75?06-6816
VOICE: 214-821-9692
FAX: 214-821-1676
EMAIL: BradGold@aol.com

BY	DATE
PLAN	SURVEYED
	PLOTTED
NOTE BOOK	ALIGNMENT CHECKED
NO.	RT. OF WAY CHECKED

RE'.	DATE	DESCRIPTION

MUSEUM DISTRICT ROADWAY AND PEDESTRIAN IMPROVEMENTS
WICHITA, KANSAS

ART WALL
OLD COWTOWN MUSEUM

PROJECT NO.

SHEET W-2

DSNR: DEP OPER: DEP SCALE: 1=4.00
C:\1999\99773\000\TYPSECART2 05-30-2001 01:47:35 pm