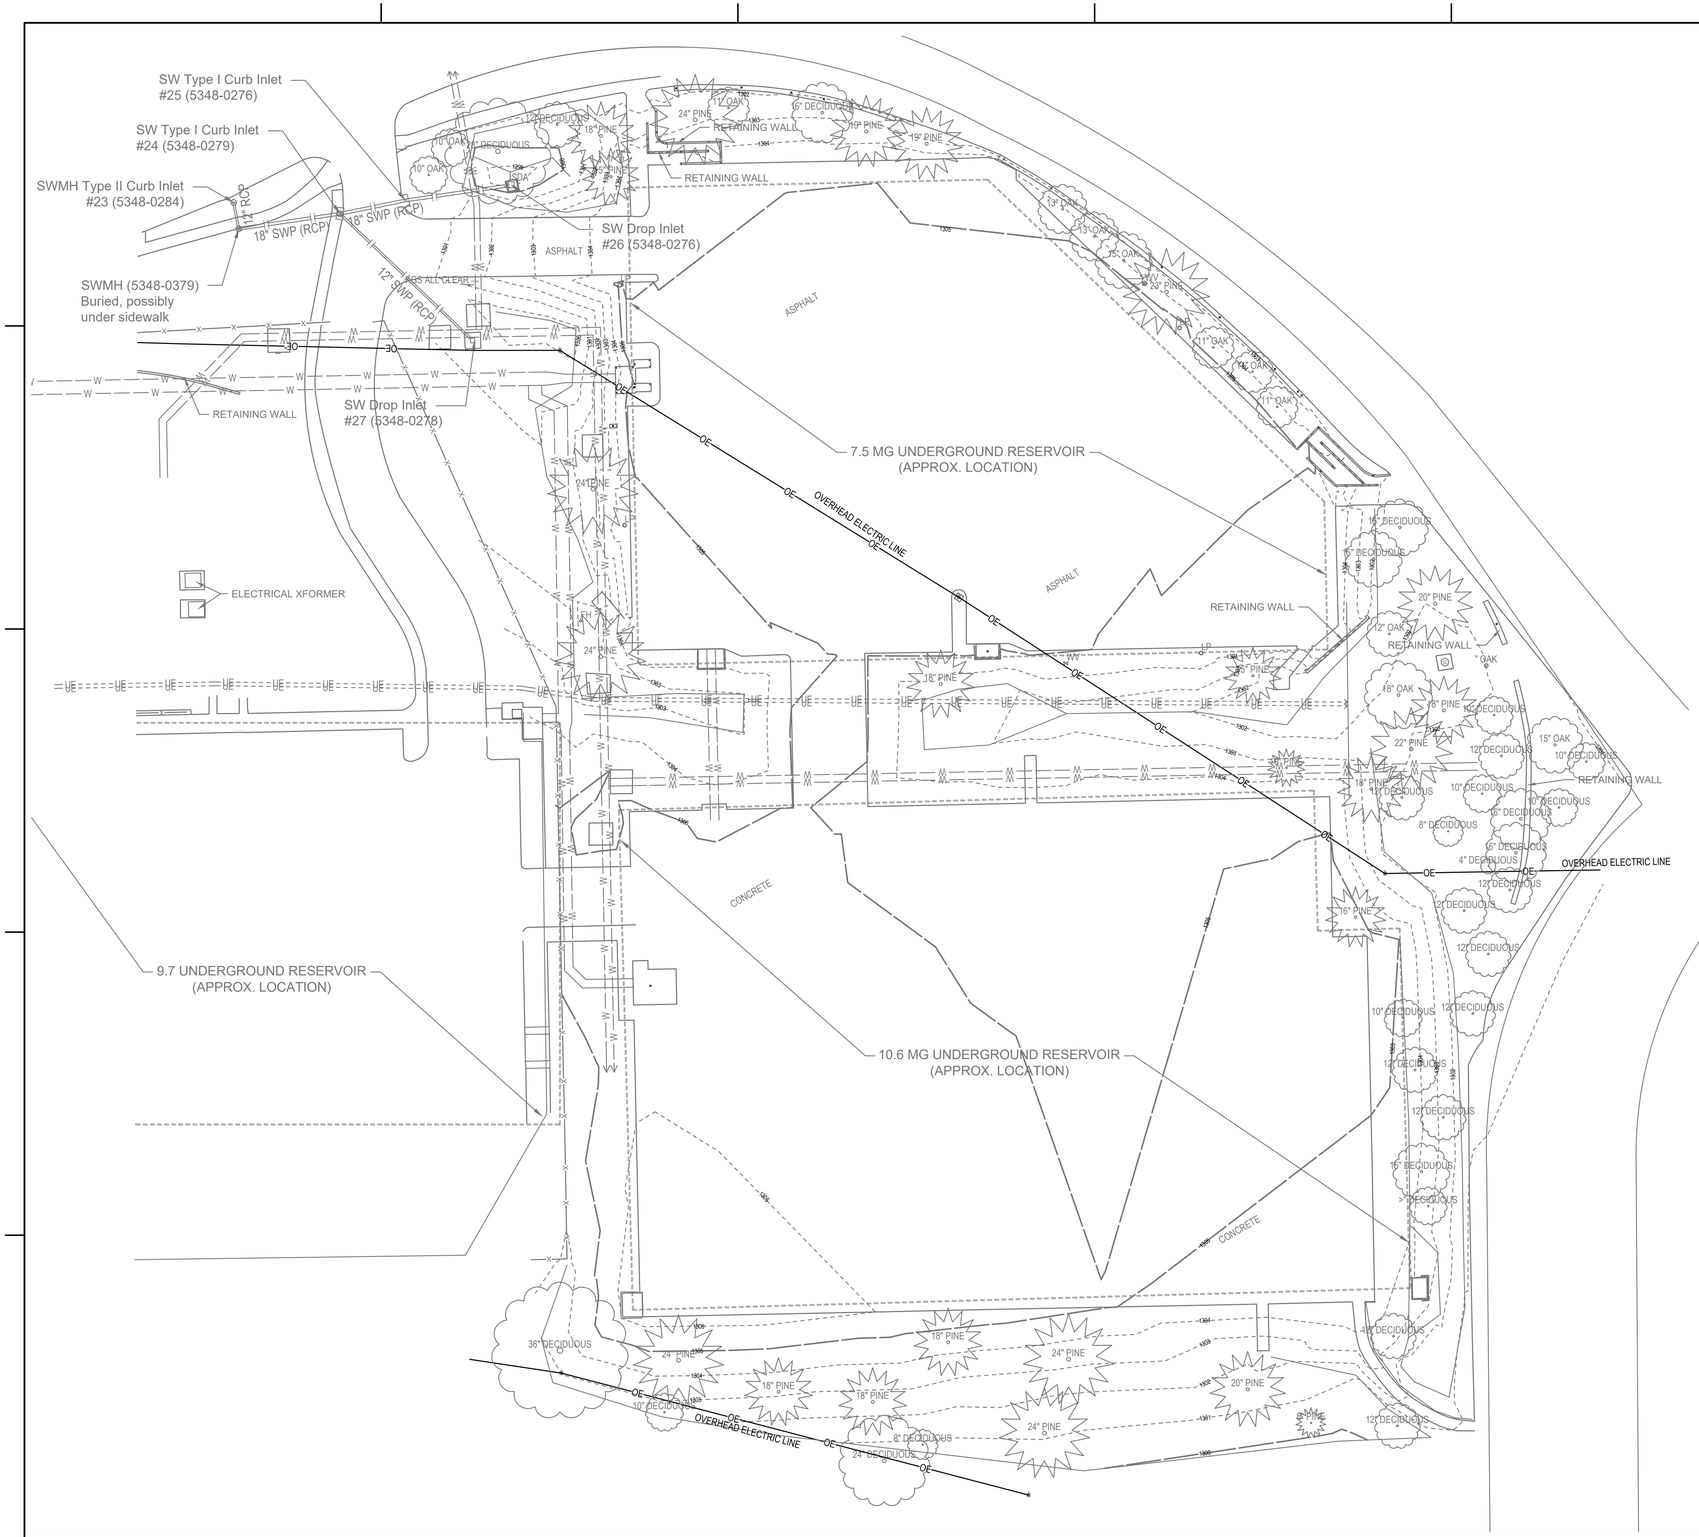

SURVEY LEGEND

- FENCE
- OVERHEAD ELECTRIC LINE
- MAJOR CONTOUR — 1300
- MINOR CONTOUR — 1301
- WATER VALVE (WV)
- FIRE HYDRANT (FH)
- STORM DRAIN MANHOLE (SD)
- ELECTRICAL POWER/TRANSMISSION POLE
- ELECTRICAL LIGHT POLE (LP)
- DECIDUOUS TREE
- CONIFEROUS TREE

SURVEY GENERAL NOTES:

1. ALL ITEMS IN THIS SURVEY ARE DEPICTED IN THE LEGEND, BUT NOT ALL ITEMS IN THE LEGEND ARE DEPICTED IN THE SURVEY.
2. ALL UNDERGROUND UTILITIES DEPICTED ON THIS DRAWING NOT DENOTED AS "(RECORD)" HAVE BEEN MARKED ON THE GROUND BY THE OWNER AND/OR PUBLIC LOCATING SERVICE PER THE INCLUDED UTILITY LOCATE TICKET(S). THE LOCATIONS SHOWN ON THE DRAWING ARE THE REPRESENTATIONS OF THESE MARKINGS. THESE UTILITIES WERE NOT EXCAVATED AND PHYSICALLY LOCATED BY THE SURVEYOR. ANY UTILITY NOT FIELD LOCATED BY THE OWNER AND/OR PUBLIC LOCATING SERVICE MAY NOT BE DEPICTED ON THIS DRAWING.
3. UTILITIES NOTED WITH "(RECORD)" IN THE DESCRIPTION HAVE BEEN DRAFTED FROM AVAILABLE RECORD INFORMATION AND THE PROPERTIES (LOCATION, SIZE, TYPE, ETC.) HAVE NOT BEEN VERIFIED IN THE FIELD.
4. GRAVITY FLOW UTILITIES SHOWN (SANITARY AND STORM SEWER) HAVE BEEN IDENTIFIED, LOCATED, AND MEASURED AT EACH MANHOLE OR CULVERT END. A REASONABLE ASSUMPTION IS MADE THAT THE LINES ARE LAID STRAIGHT BETWEEN STRUCTURES BUT THIS ALIGNMENT HAS NOT BEEN EXCAVATED AND PHYSICALLY VERIFIED IN THE FIELD.
5. ANY PROPERTY BOUNDARY INFORMATION SHOWN ON THIS DRAWING IS FOR REFERENCE ONLY AND DOES NOT CONSTITUTE A BOUNDARY SURVEY.
6. REUSE OR MODIFICATION OF THIS SURVEY MAKES IT NO LONGER CERTIFIABLE.
7. SEE SHEET G-101 FOR SURVEY GENERAL NOTES AND SURVEY CONTROL INFORMATION.

PEC
PROFESSIONAL ENGINEERING CONSULTANTS
303 SOUTH TOPEKA
WICHITA, KS 67202
316-262-2691 www.pec1.com

CITY OF WICHITA

TREVOR KAUFMAN LICENSED 26008 04/05/2024 KANSAS PROFESSIONAL ENGINEER

COW HESS RESERVOIR PARKING LOT REMOVAL

1401 MUSEUM BLVD.
WICHITA KS, 67203

Issue:		

JOB NO.	237043-014
DATE	APRIL 5, 2024
PM	TBK
DESIGNED BY	DSB
DRAWN BY	CSS
CHECKED BY	DRC

EXISTING CONDITIONS

V-101

SAVED 4/5/2024 12:39:11 PM BY DUSTIN.BILLINGSLEY
PLOTTED 4/5/2024 1:00:51 PM BY DUSTIN.BILLINGSLEY
U:\WICHITA-CIVIL\2023\237043\014\02PD3_PLANS\030\237043-014 V-101 EXISTING CONDITIONS.DWG