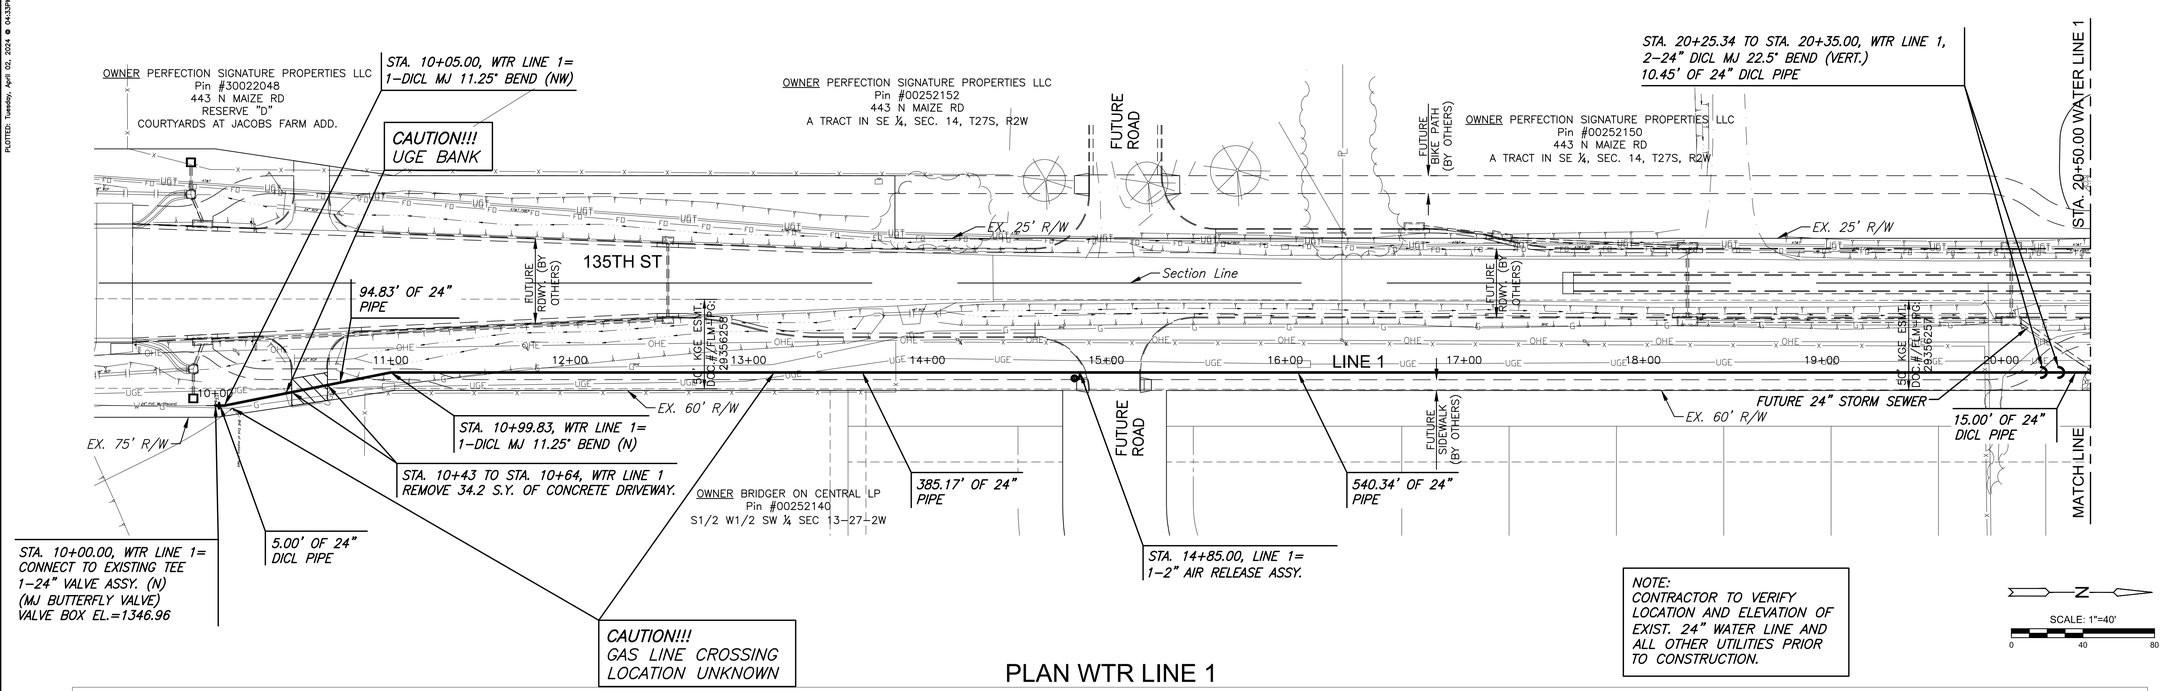

PLAN WTR LINE 1

PROFILE WTR LINE 1

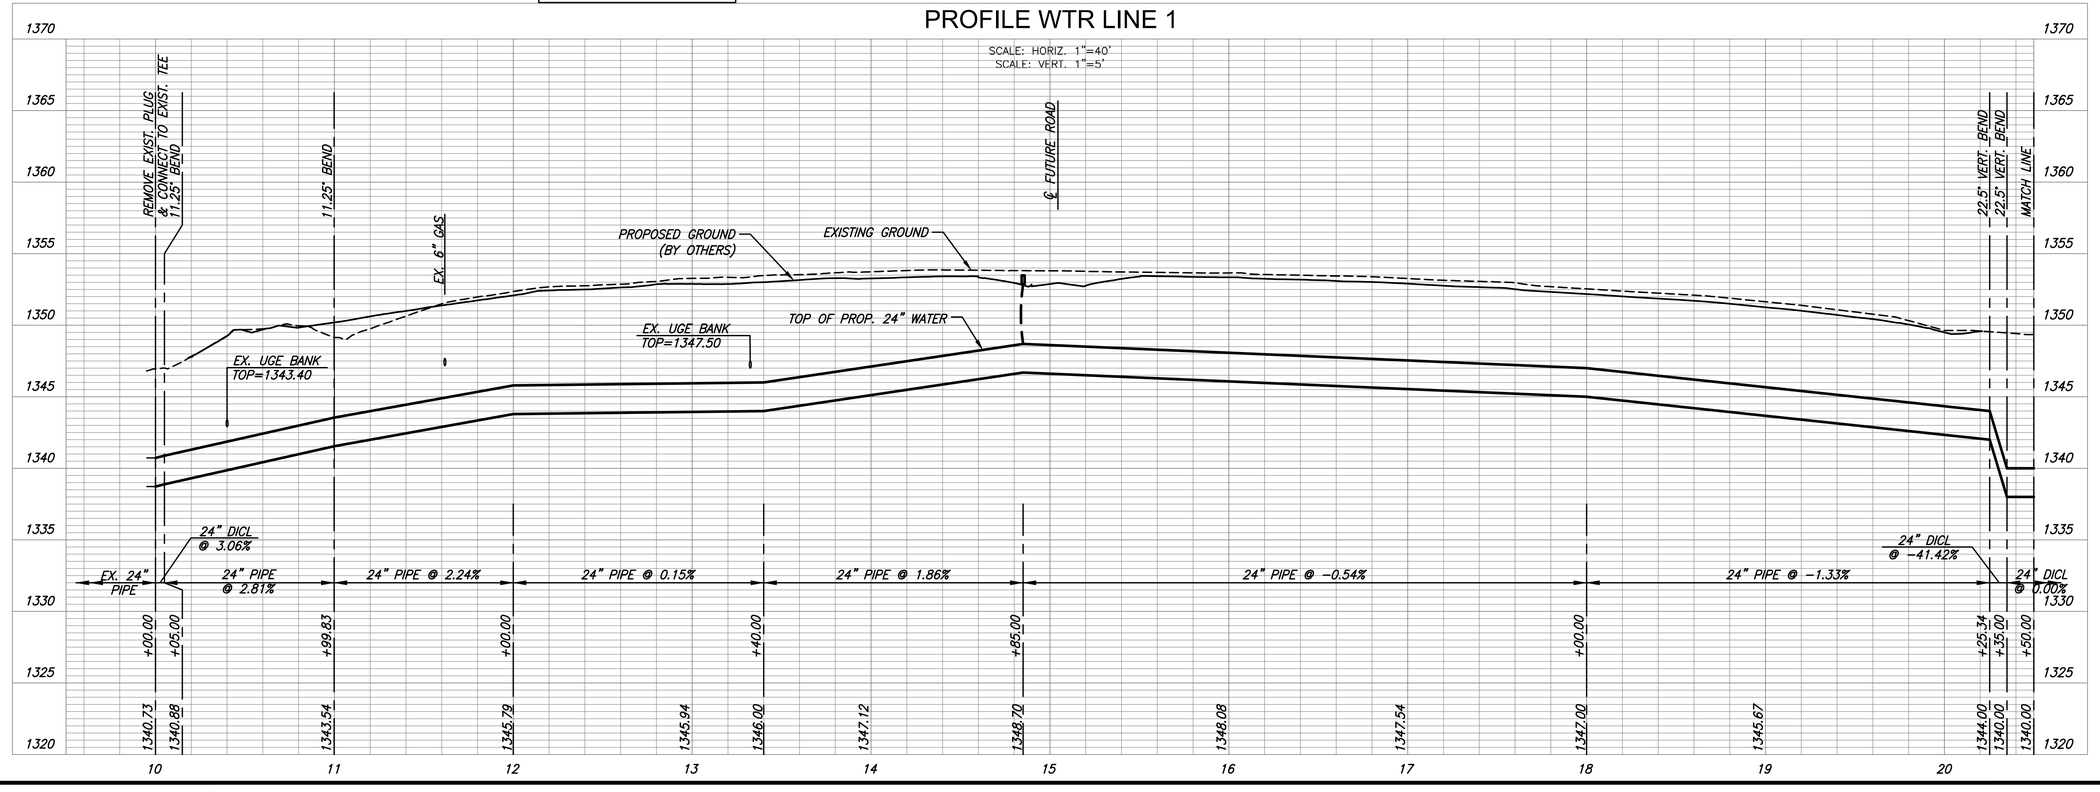

MKEC
Wichita, KS • 316-684-9600

WATER AND SANITARY SEWER IMPROVEMENTS FOR

135TH STREET WEST

FROM CENTRAL AVE TO 13TH STREET

©2024
MKEC Engineering
All Rights Reserved
www.mkec.com
These drawings and their contents, including, but not limited to, all concepts, designs, & ideas are the exclusive property of MKEC Engineering (MKEC), and may not be used or reproduced in any way without the express consent of MKEC.

WATER LINE PLAN & PROFILE LINE 1

PROJECT NO.	2201010447
DATE	4/2/24
SCALE	1"=40'

DESIGNED	DRAWN	CHECKED
	RAM	JRA

NO.	REVISION	DATE

SHEET NO.

7 OF 26

Sh. No. 7

PLOTTED: Tuesday, April 02, 2024 • 04:33PM

J:\PROJECTS\022\2201010447_COV_135TH STREET FROM CENTRAL TO 13TH STREET\00 220447 CAD\SHTS\05 CIVIL\WTR\220447_WTR-SAN WTR LINE 1.DWG