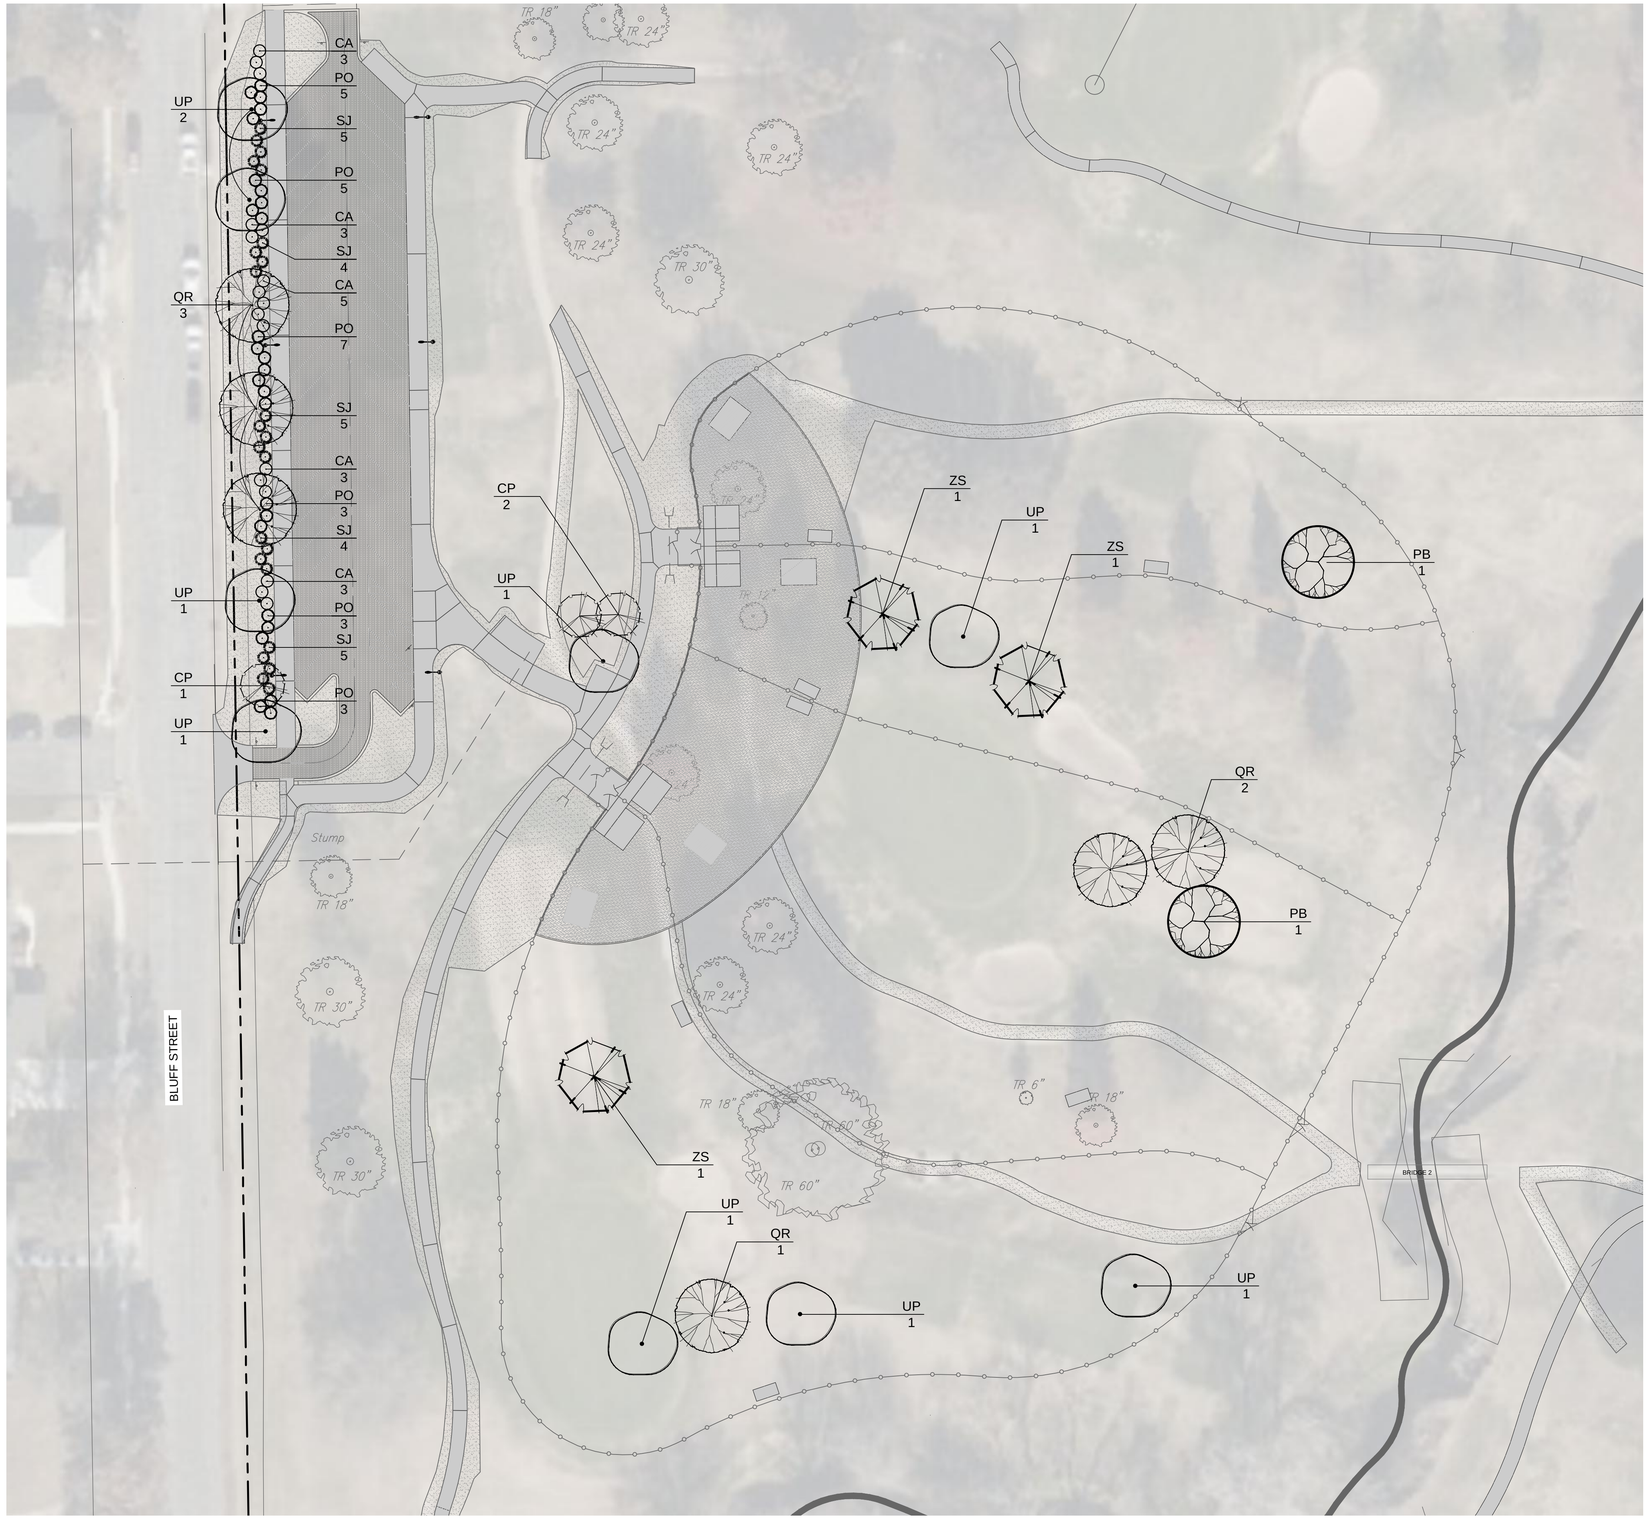

LANDSCAPE LEGEND

- RE-ESTABLISH TURF ZONE (SEED)
- PRAIRIE MIX (.72 ACRES)
  - **PV** (18%) **AO** (16%) **IV** (16%)
  - **JE** (18%) **LC** (16%) **VH** (16%)
- LACEBARK ELM
- LONDON PLANE TREE
- RED OAK
- JAPANESE ZELKOVA
- CHINESE PISTACHE TREE
- AMERICAN SMOKE TREE

01 LANDSCAPE PLAN ENLARGEMENT

SCALE:1"=30' 0 7.5 15 30 60

CONFLUENCE

LANDSCAPE ARCHITECT
CONFLUENCE
417 Delaware Street
Kansas City, MO 64105
816.531.7227
www.thinkconfluence.com

STRUCTURAL ENGINEER
STAND STRUCTURAL ENGINEERING INC.
8234 ROBINSON STREET
OVERLAND PARK, KS 66204
913.214.2169

CIVIL ENGINEER
BAUGHMAN COMPANY, PA
315 ELLIS STREET
WICHITA, KS 67211
316.262.7271

PAUL J. NOVICK LICENSED 582 KANSAS LANDSCAPE ARCHITECT 1/16/24.

Revision Schedule

No.	Date	Description

L.W. CLAPP PARK

CITY OF WICHITA
4611 E HARRY STREET
WICHITA, KS 67218

Project Number	19305
Issue	100% CONSTRUCTION DOCUMENTS
Date	2024-01-26

LANDSCAPE PLAN ENLARGEMENT

L101

COPYRIGHT © 2024 BY CONFLUENCE

THE LINE SHOWN ABOVE IS EXACTLY ONE INCH LONG AT THIS SHEET'S ORIGINAL PLOT SIZE

THE SQUARES ABOVE ARE COLOR, WITH BLACK AND WHITE LETTERS. PRINTED CORRECTLY.

File Location: S:\1-PROJECTS\2019\19305_LW Clapp Park Master Plan\19305_WORKING\AUTOCAD\SHEETS\SPS00 LANDSCAPE PLAN / SAVE DATE: 3/11/2024 3:00 PM BY: dholzum / PLOT DATE: 4/19/2024 9:33 AM BY: Andrew Holzum