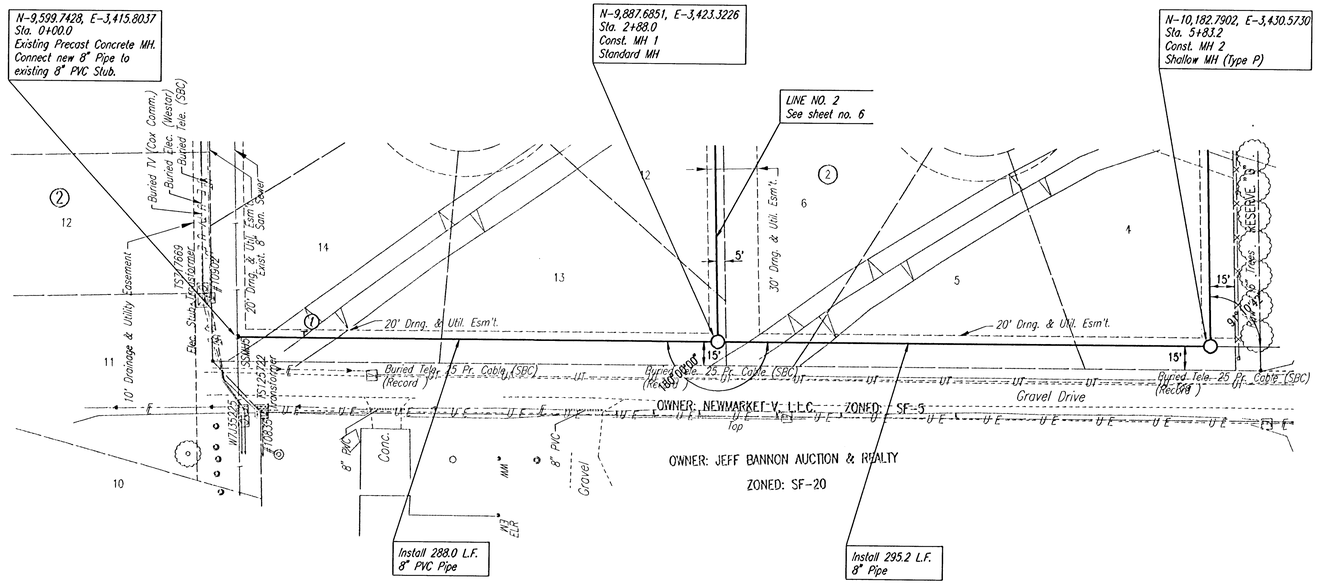

SCALE:
PLAN: LAT. & LONG. 0 40 80
PROFILE: HORIZ. SAME AS ABOVE
VERT.

PBB

* PRIOR TO BEGINNING CONSTRUCTION, THE CONTRACTOR SHALL EXCAVATE THE EXISTING 8" PVC PIPE AT SANITARY SEWER STATION 0+00.0 TO VERIFY ITS HORIZONTAL AND VERTICAL LOCATION. THE PIPE LOCATION SHALL BE REPORTED TO THE ENGINEER SO THAT ANY NECESSARY PLAN MODIFICATIONS CAN BE MADE. ANY ADDITIONAL LABOR OR MATERIALS NECESSARY TO COMPLETE THE CONNECTION SHALL BE CONSIDERED SUBSIDIARY TO THE PROJECT.

SEE SHEET NO. 3
FOR PLAT COORDINATES

① DENOTES SEWER SERVICE. SEE SHEET NO. 9 FOR SEWER SERVICE SCHEDULE AND DETAILS

MICHAEL D. KEISER
13944
10/1/05
KANSAS
PROFESSIONAL ENGINEER

SANITARY SEWER LINE NO. 1

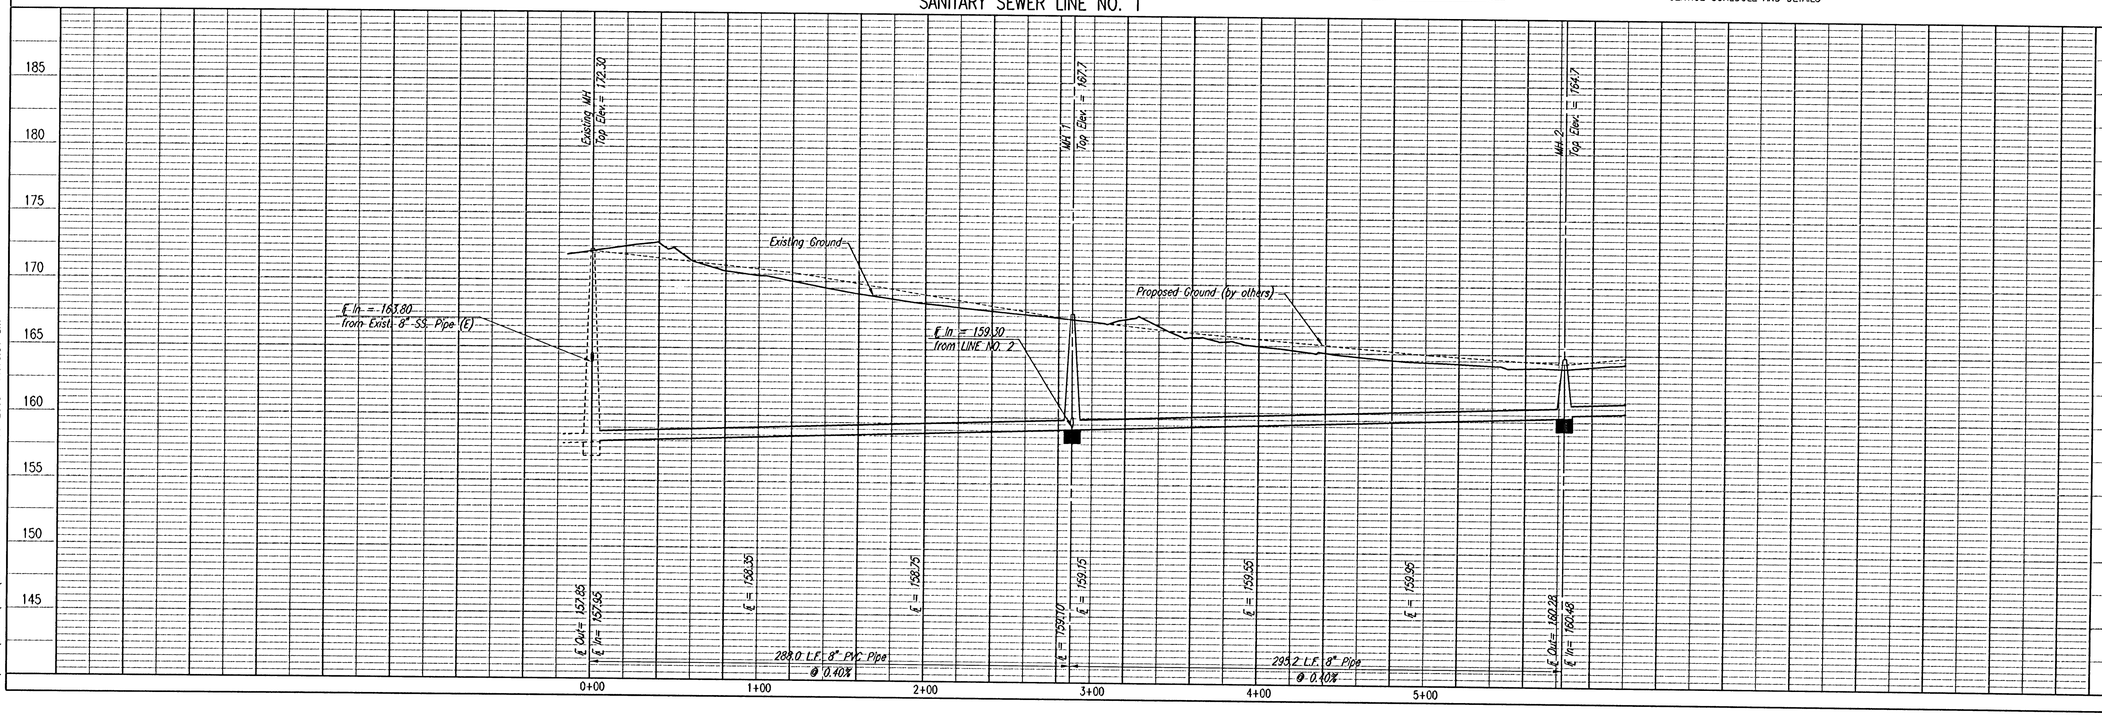

LATERAL 11, MAIN 7 OF THE NORTHWEST INTERCEPTOR SEWER

SANITARY SEWER LINE NO. 1

JAMES L. ARMOUR, P.E. - CITY ENGINEER
CITY OF WICHITA PROJECT NO. 468-43900

Professional Engineering Consultants, P.A.
305 S. Topeka · Wichita, Kansas 67202
316-262-2691 · FAX 316-262-0603

Designed By	MDK	Job No.	35-05415-1-042
Drawn By	TLS	Date	JULY 2005

PLAN CHECKED CHECKED BY DATE

PROFILE CHECKED CHECKED BY DATE

DSNR: MDK OPER: TLS SCALE: 1=40.00
Q:\2005\05415\001\05415-001-C-SSP01 10-06-2005 11:16:51 am