SCALE:
PLAN: LAT. & LONG. 0 40 80
PROFILE: HORIZ. SAME AS ABOVE
VERT. 0 5

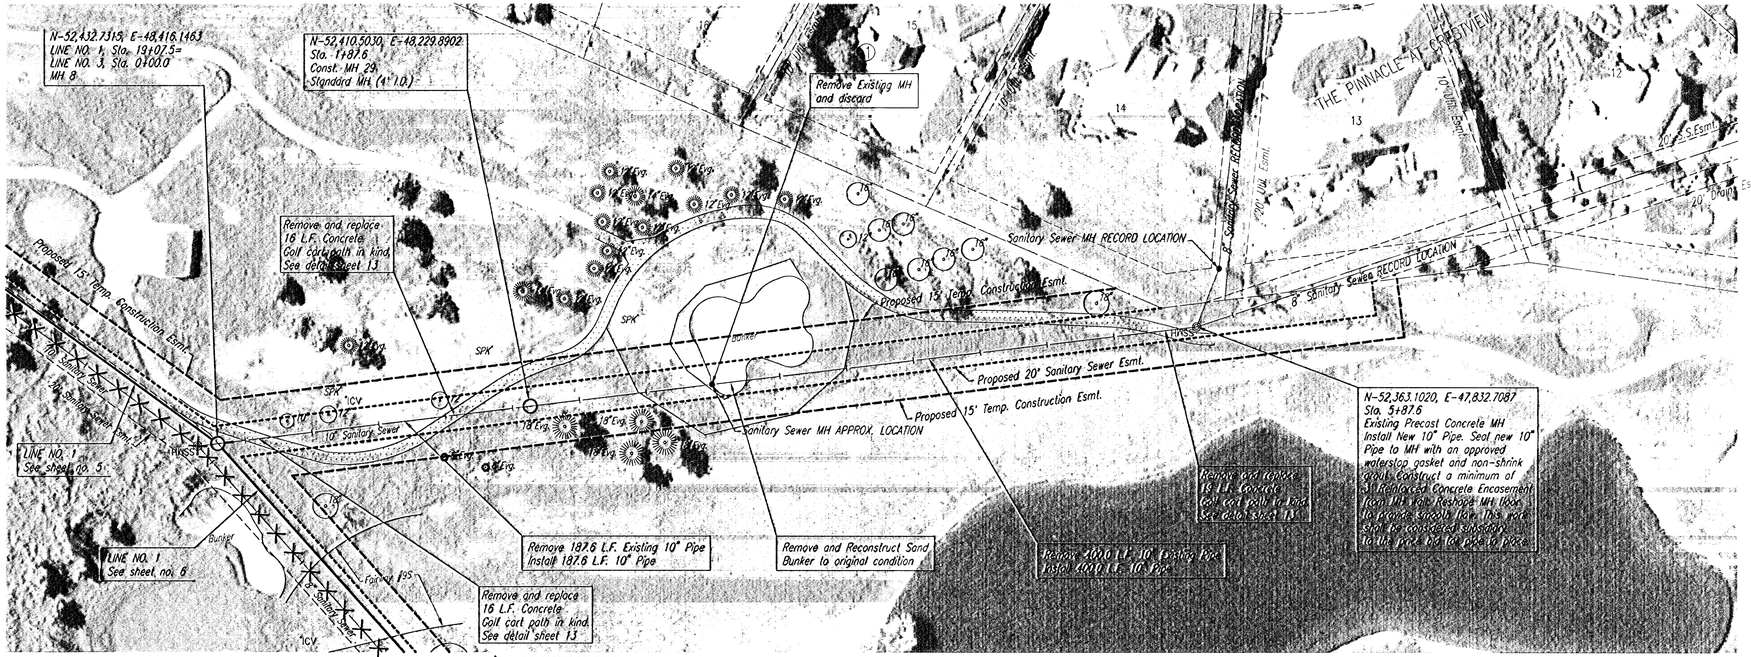

▲ = DENOTES PIPE PLUG
X = DENOTES SANITARY SEWER/MANHOLE ABANDONMENT

SANITARY SEWER LINE NO. 3

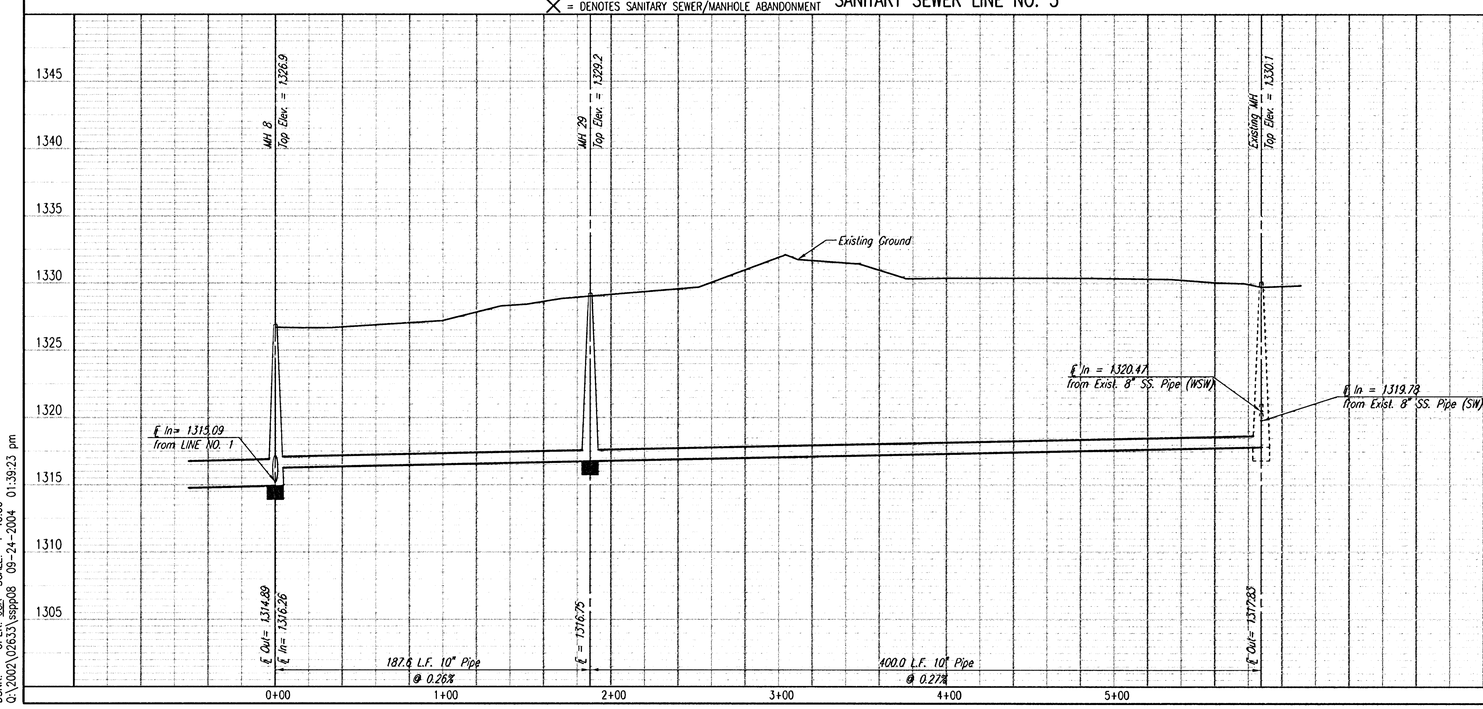

SERVICE LINE (SEE SHEET 7 FOR PLAN VIEW)

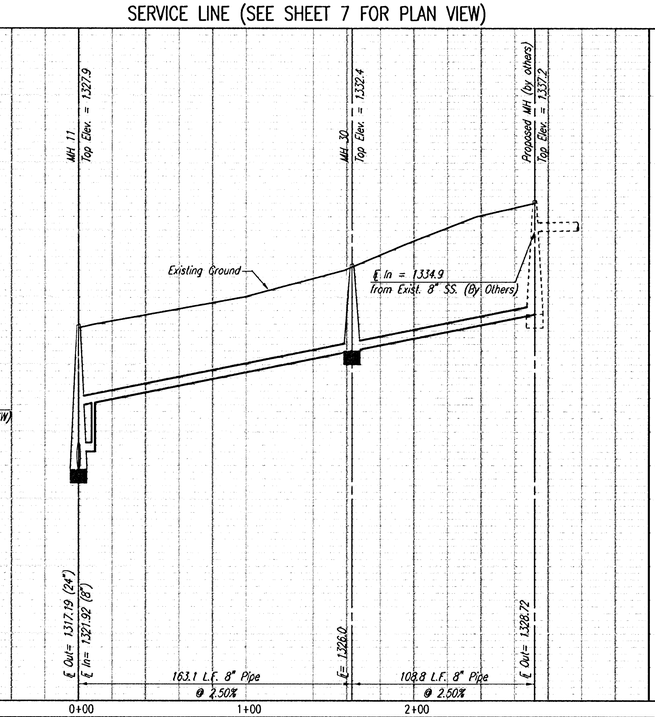

MICHAEL D. KEL BEY
LICENSED
13944
9/25/04
KANSAS
PROFESSIONAL ENGINEER

MAIN 17, FOUR MILE CREEK
CRESTVIEW SEWER - PHASE 1

SANITARY SEWER LINE NO. 3

JAMES L. ARMOUR, P.E. - ACTING CITY ENGINEER
CITY OF WICHITA PROJECT NO. 468-83963

Professional Engineering Consultants, P.A.
303 S. TOPEKA • WICHITA, KANSAS 67202
316-262-2691 • FAX 316-262-3003

Designed By MDK
Drawn By JGA
Job No. 35-02633-3697
Date JULY 2004

PLAN		BY	DATE
	CHECKED		
	CHECKED		

PROFILE		BY	DATE
	CHECKED		
	CHECKED		

DSN/R: OPER: JGA SCALE: 1=40.00
Q:\2002\02633\sspp08 09-24-2004 01:39:23 pm