COMOTARA INDUSTRIAL PARK
PAVING CROSS-SECTIONS
PROJ. #472-82373

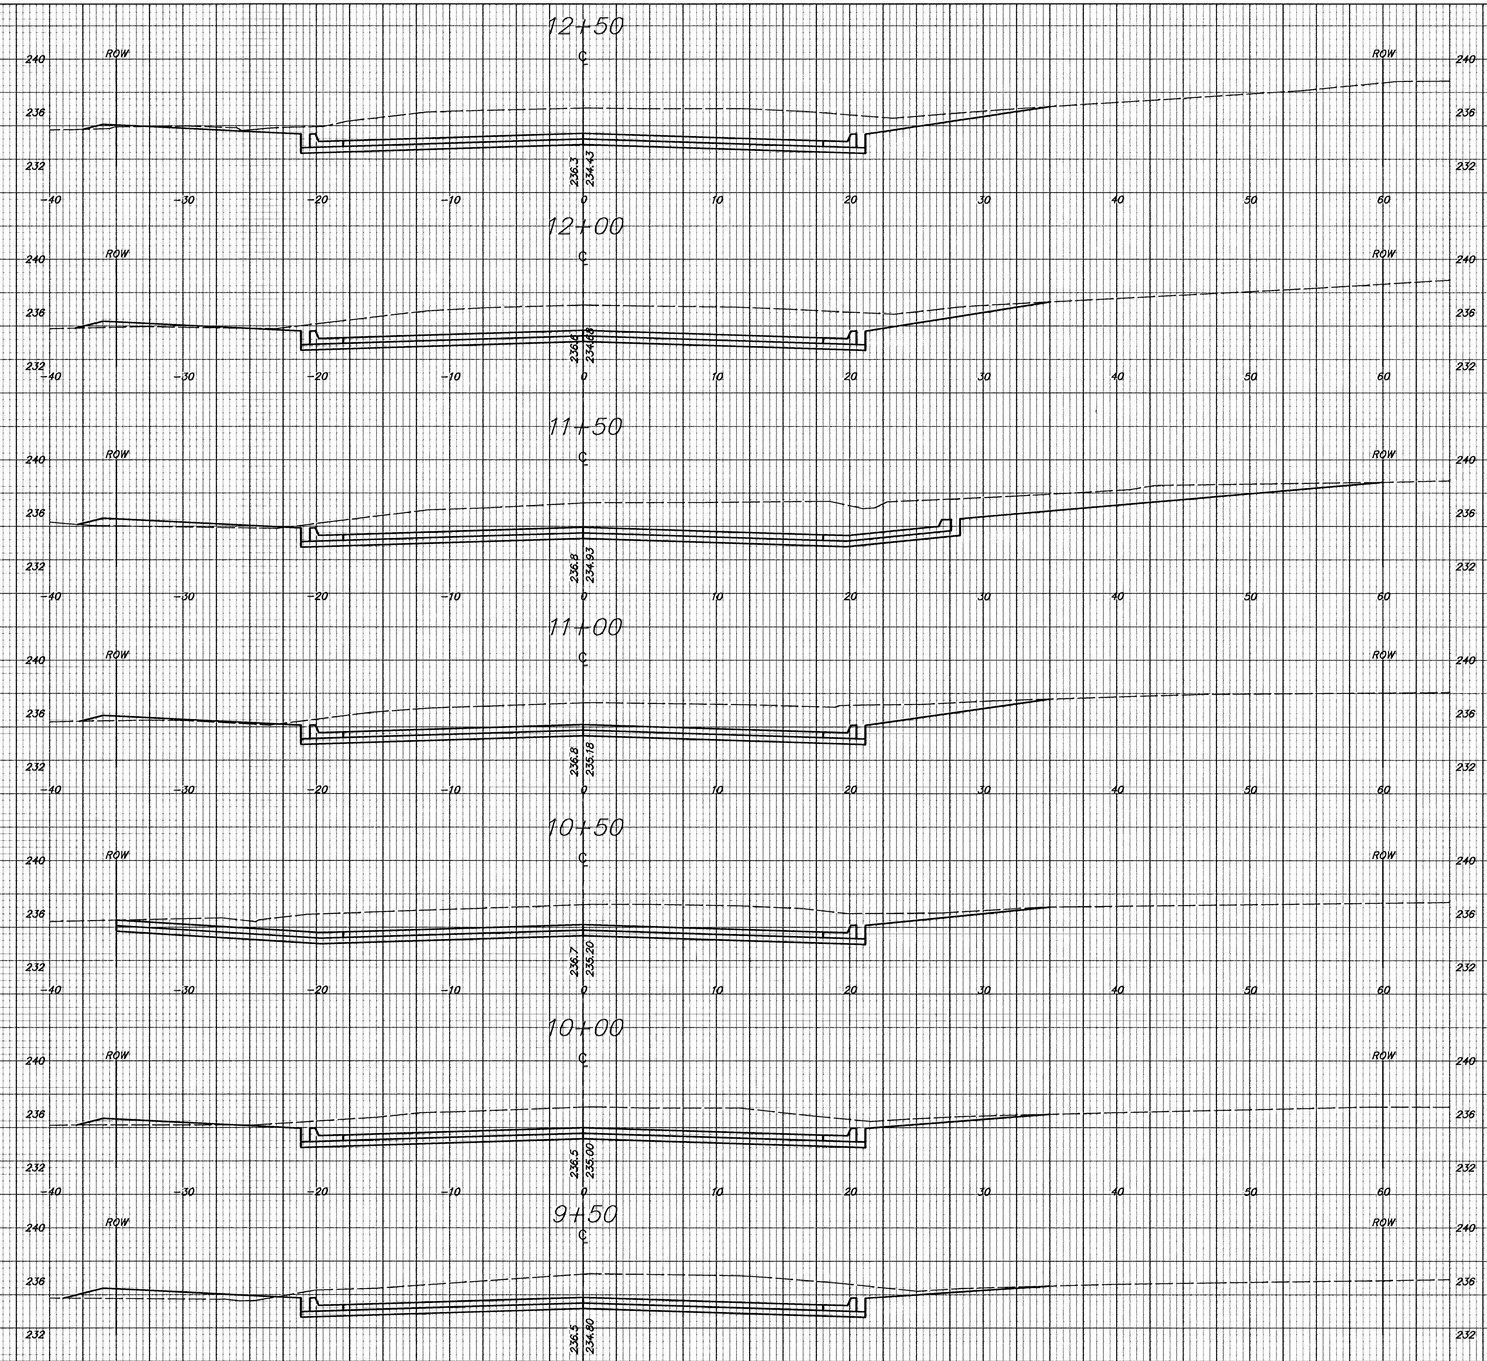

37TH STREET

H:\CIVIL\95114\XSECTS\5114_XS4 Tue Oct 22 10:56:21 1996