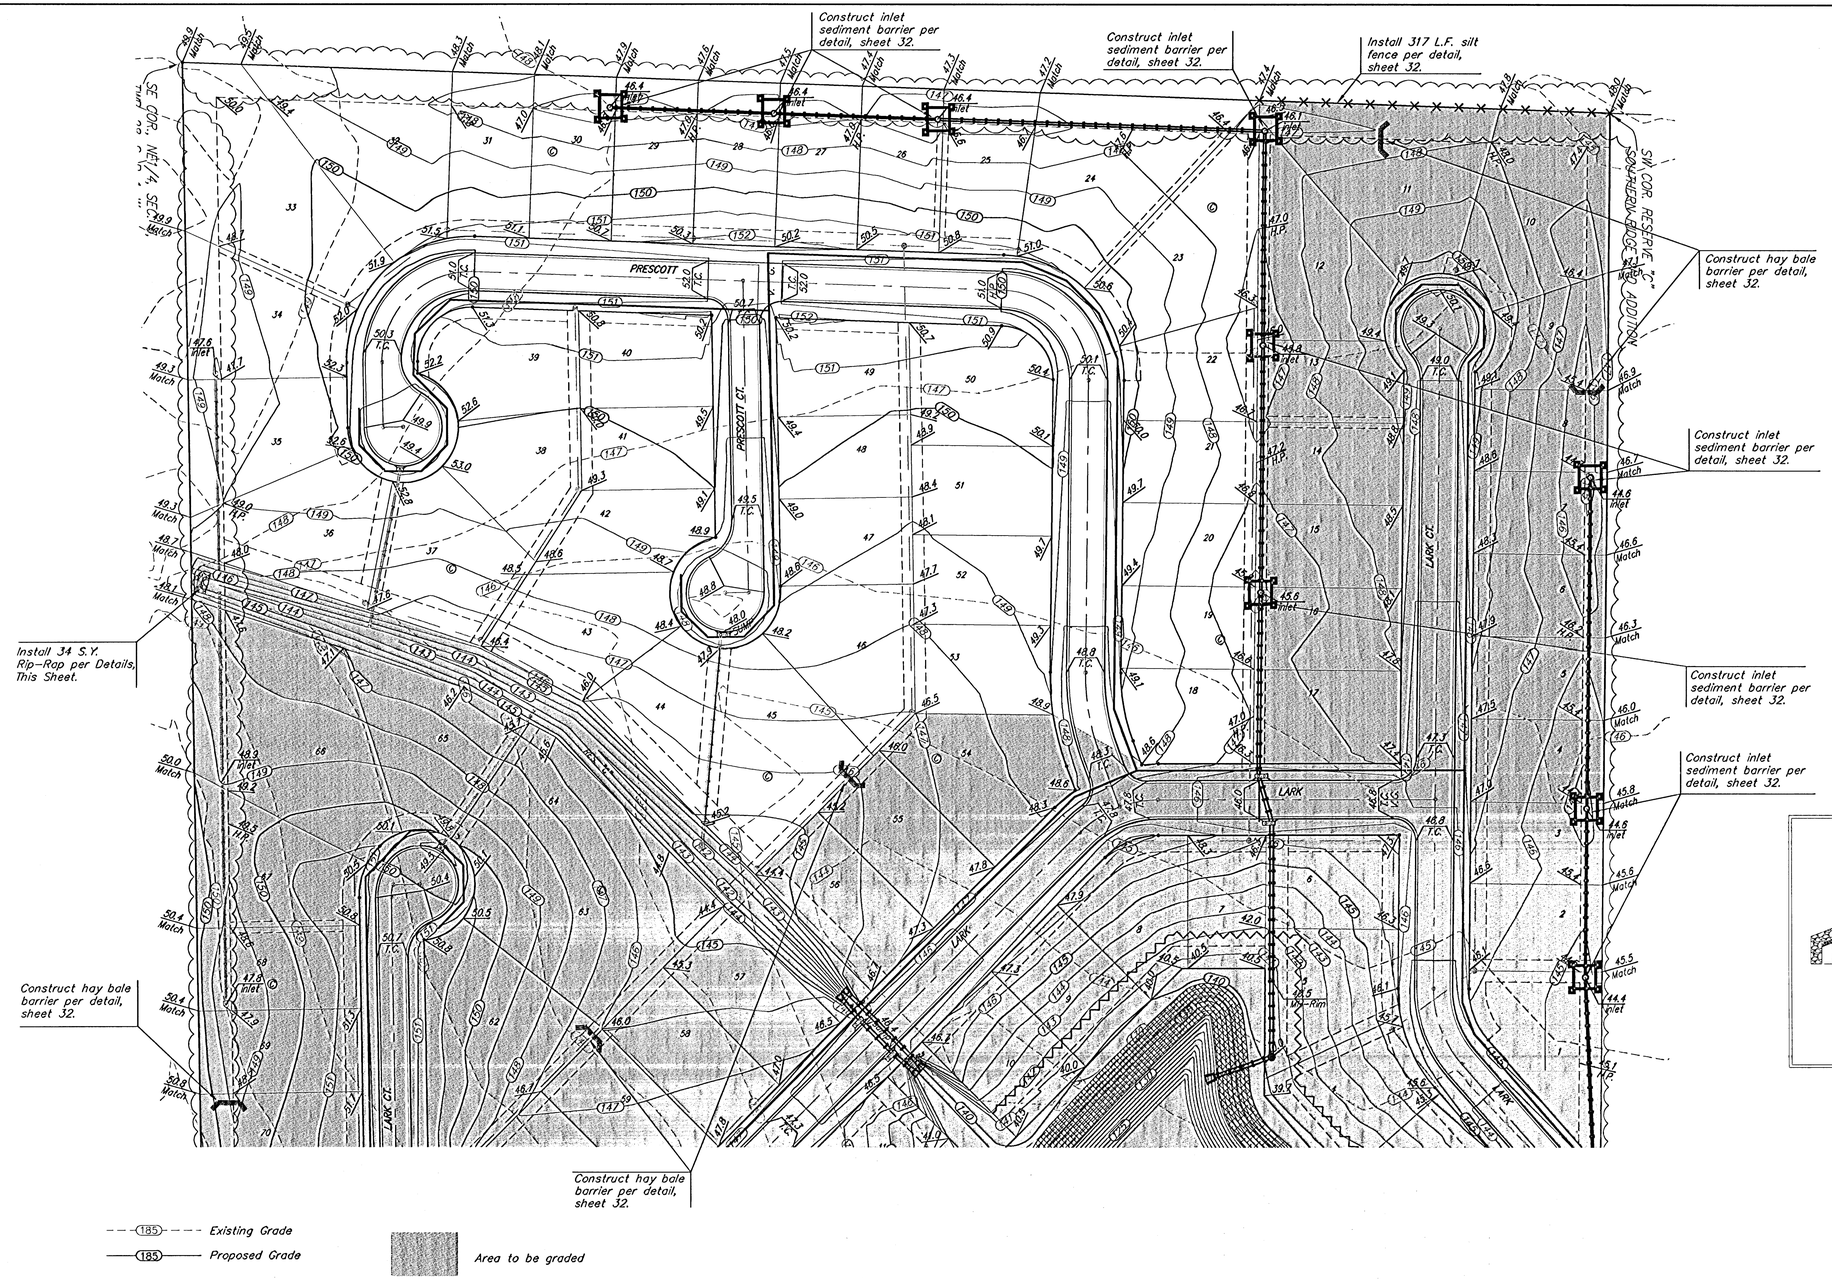

EROSION CONTROL PLAN LEGEND

(Installation Details Found in the SWP2 Plan)

- LIGHT STONE RIP-RAP
- DROP INLET PROTECTION
- CURB INLET PROTECTION
- STRAW BALE BARRIERS
- SILT FENCING
- EROSION CONTROL BERM

NO SCALE

Remove trees ONLY as necessary for construction. Contractor shall contact engineer or developer prior to any tree removal. Cost of removal to be incidental to lump sum bid item "Site Clearing & Restoration".

NOTE: Contractor shall remove & replace existing erosion control measures as necessary for construction. Contractor shall be required to maintain all on-site erosion control items until final acceptance by the City of Wichita.

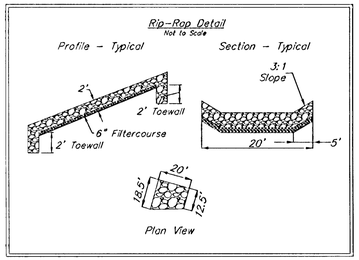

- - - (185) - - - Existing Grade

—(185)— Proposed Grade

Area to be graded

Baughman

SOUTHERN RIDGE 3RD ADDITION
MASS GRADING PLAN
EROSION CONTROL PLAN
WICHITA, KANSAS

Baughman Company, P.A. 315 Ellis St. Wichita, KS 67211 P 316-262-7271 F 316-262-0149
ENGINEERING | SURVEYING | PLANNING | LANDSCAPE ARCHITECTURE

PROJECT NUMBER	DESIGN / DRAWN TMS
REVISIONS:	APPROVED / DATE 07-05
	SCALE Noted
	SHEET 24 OF 34

SouthernRidge3rd/Mass1 05-01-E148