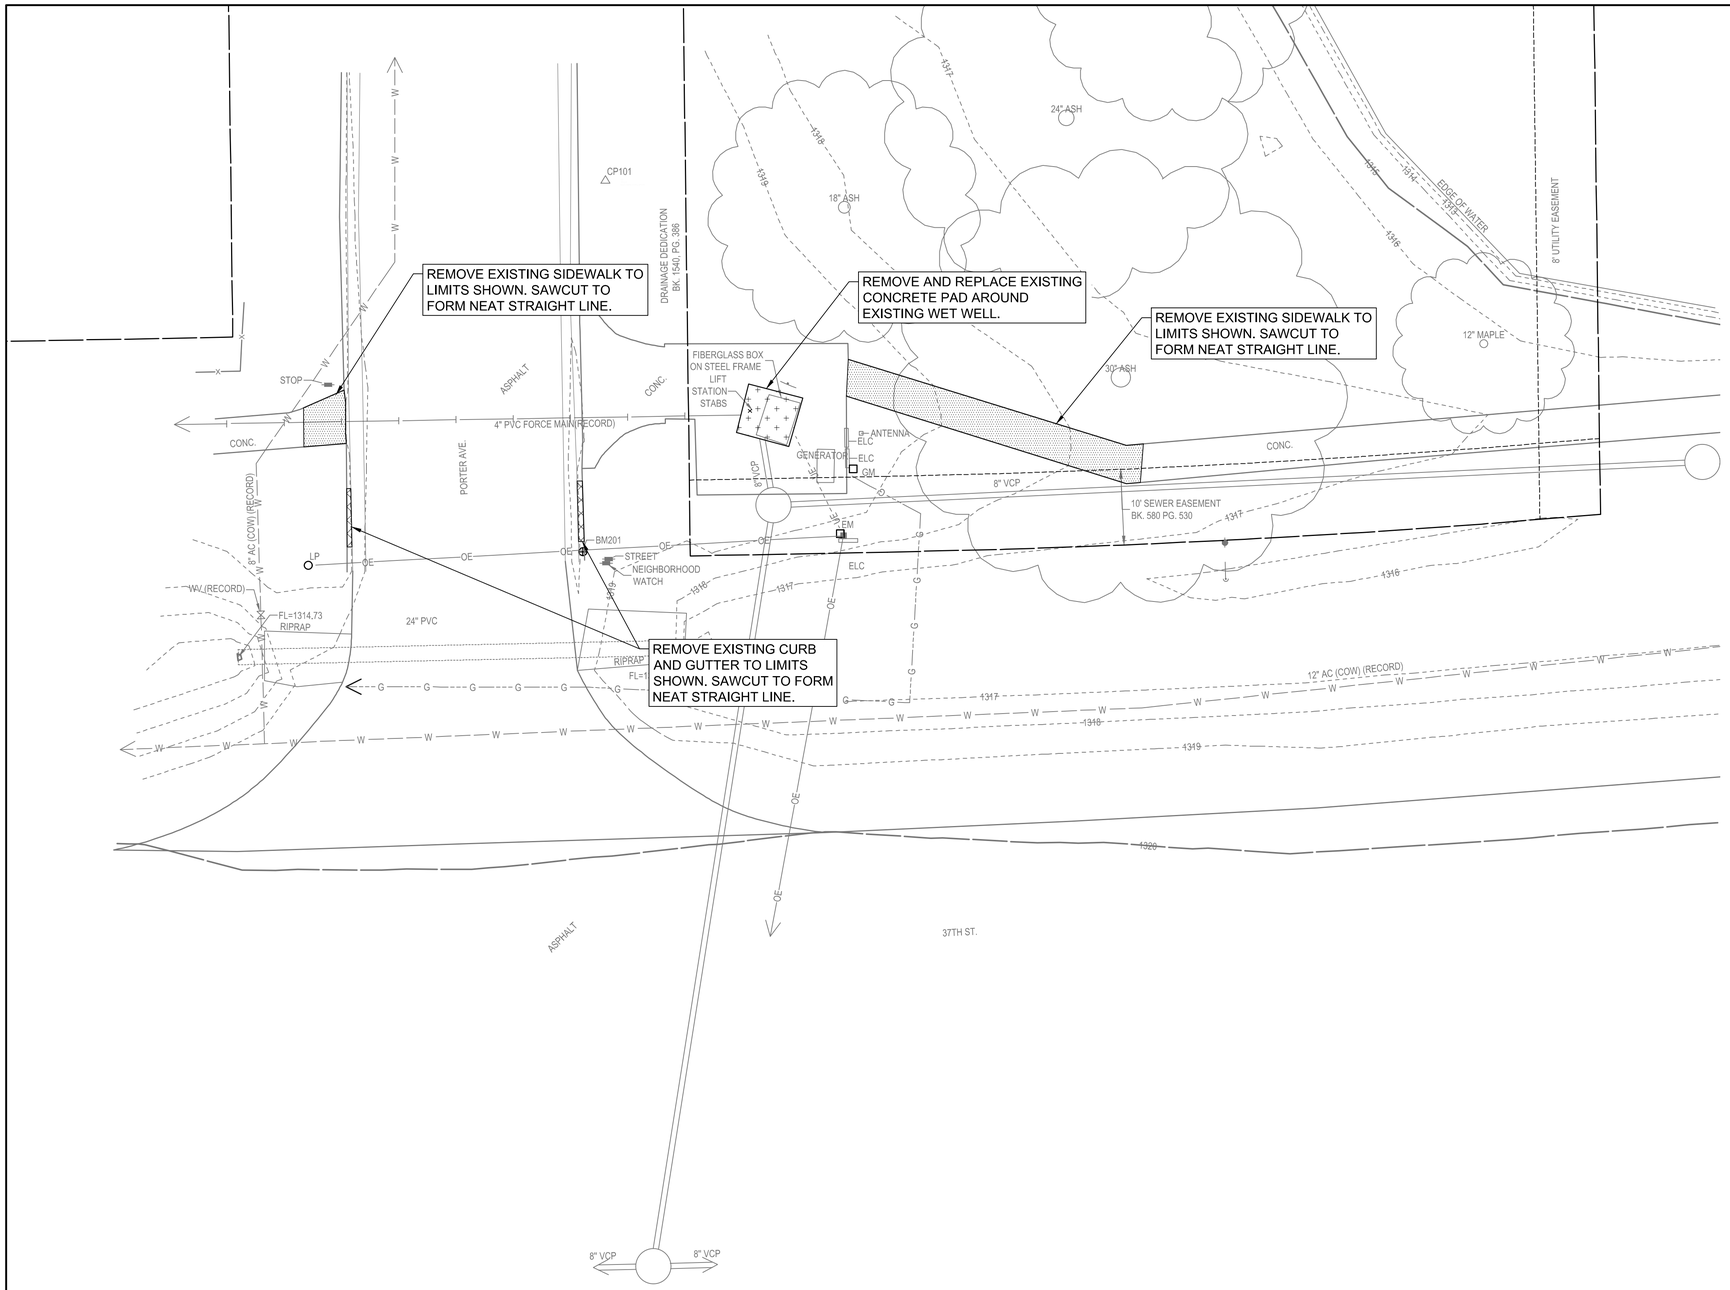

0 10' 20

DEMOLITION LEGEND

- DENOTES SIDEWALK REMOVAL
- DENOTES ITEM DEMOLITION
- DENOTES CONCRETE PAVEMENT REMOVAL

DEMOLITION NOTES

1. PRIOR TO BID, THE CONTRACTOR SHALL PERFORM A SITE REVIEW AND ACCOUNT FOR ANY DEMOLITION ITEMS THAT MAY HAVE BEEN INADVERTENTLY NOT SHOWN ON THIS DRAWING. ALL DEMOLITION IS SUBSIDIARY TO THE PROJECT.
2. THE CONTRACTOR IS RESPONSIBLE FOR ALL COSTS TO REPAIR DAMAGE TO EXISTING UTILITY SERVICE LINES OR MAIN LINES, BUILDINGS, PAVEMENT ON OR ADJACENT TO THE SITE THAT ARE TO REMAIN IN SERVICE AND ARE NOT CALLED TO BE DEMOLISHED ON THIS PLAN, INCLUDING SERVICE LINES THAT ARE NOT SHOWN ON THE SITE SURVEY.
3. ALL EXISTING UTILITIES WITHIN THE PROPERTY LIMITS SHALL BE REMOVED AND TERMINATED PER THE UTILITY COMPANY REQUIREMENTS. THE CONTRACTOR IS RESPONSIBLE FOR COORDINATION OF THIS WORK AND ANY ASSOCIATED FEES.
4. THE CONTRACTOR IS RESPONSIBLE FOR DEMOLITION PERMIT FEES, DISPOSAL FEES, ANY OTHER FEES ASSOCIATED WITH ANY DEMOLITION ITEMS.
5. REFERENCE THE GEOTECHNICAL REPORT FOR SUBGRADE PREPARATION PROCEDURES.
6. REFERENCE CU002 FOR CIVIL GENERAL NOTES.
7. SURVEY DOES NOT INCLUDE UNDERGROUND STRUCTURES OR FOUNDATIONS FROM PREVIOUS SITE CONSTRUCTION.
8. IF CONTAMINATED MATERIAL IS ENCOUNTERED, THE CONTRACTOR SHALL NOTIFY KDHE AND FOLLOW THE PROCEDURES FOR HANDLING AND DISPOSAL OF THE CONTAMINATED MATERIALS.

PEC
PROFESSIONAL ENGINEERING CONSULTANTS
303 SOUTH TOPEKA
WICHITA, KS 67202
316-262-2691 www.pec1.com

CITY OF WICHITA

SANITARY SEWER IMPROVEMENTS

LIFT STATION NO. 23
AT
W. 37TH STREET N AND PORTER AVE.

GARY JANZEN, P.E. - CITY ENGINEER
CITY OF WICHITA PROJECT NO. 468-2020-019218 S0015

Issue:		

JOB NO.	35-217043-008-0042
DATE	NOVEMBER 2021
PM	RWG
DESIGNED BY	RWG
DRAWN BY	KTD
CHECKED BY	TBK

DEMOLITION PLAN

CD101

SAVED 2/23/2022 2:45:21 PM BY KURTIS.DEKAT
PLOTTED 2/25/2022 1:38:13 PM BY KURTIS DEKAT
U:\WICHITA-CIVIL\2021\217043008\MUNI\DRAWINGS\217043-008-CD101-DEMOLITION PLAN.DWG