CONSTRUCTION NOTES

New signal heads and signing shall be installed as close to traffic-direction conversion as practicable. All new signal heads and signing on traffic signal equipment shall be covered until traffic conversion occurs. The removal of any signing on traffic signal equipment shall occur at the time of the traffic conversion.

Contractor shall install Traffic Signal Controller on Traffic Signal Pole #4.

Contractor shall install Traffic Signal Pole #2, two (2) Traffic Signal Head 4A (mast arm), Traffic Signal Head 4A (pole), R6-1L sign (mast arm) and Street Name Sign "D" (mast arm).

Contractor shall install Traffic Signal Pole #5, two (2) Traffic Signal Head 8A (mast arm), Traffic Signal Head 6A (pole), Traffic Signal Head 8A (pole), Pedestrian Signal Head 2K (pole), Pedestrian Signal Head 8K (pole), R6-1R sign (mast arm) and Street Name Sign "E" (mast arm).

Contractor shall remove the following signs:

- "One Way" (R6-1L) sign from Traffic Signal Pole #1 (pole)
- "One Way" (R6-1L) sign from Traffic Signal Pole #1 (mast arm)

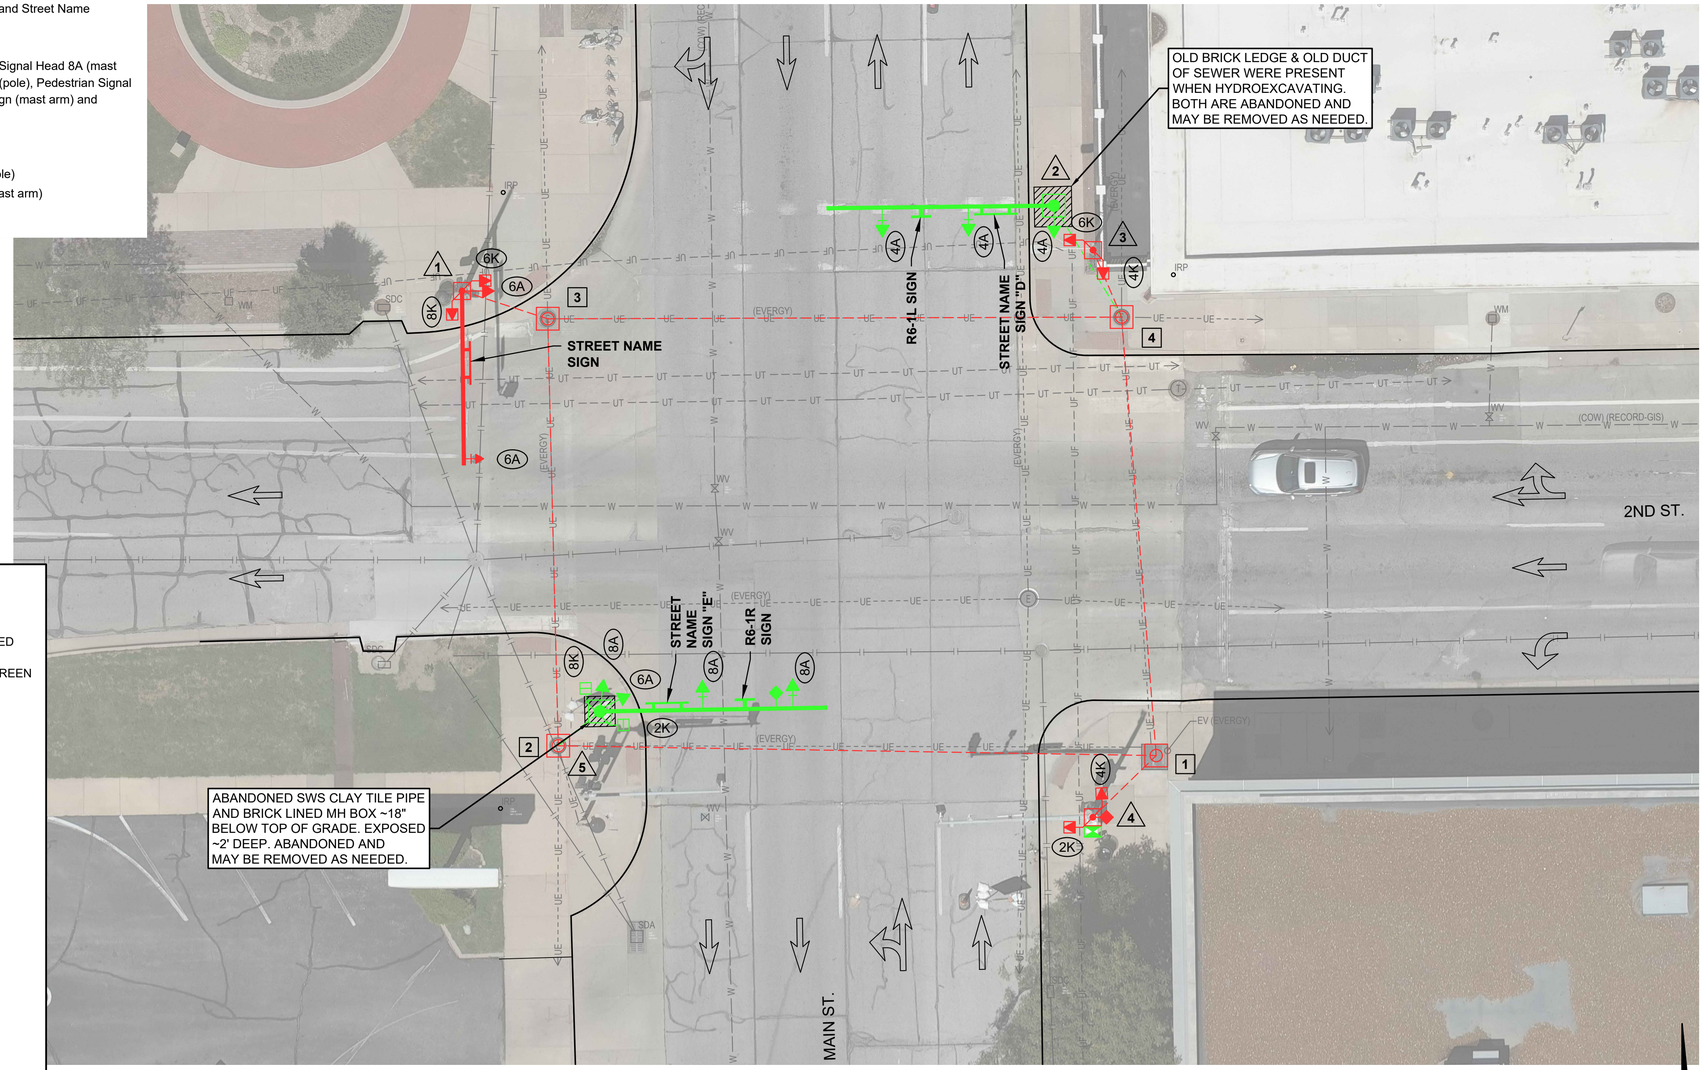

LEGEND

- PAVEMENT REMOVED & REPLACED
- TRAFFIC EQUIPMENT TO REMAIN IN RED
- PROPOSED TRAFFIC EQUIPMENT IN GREEN
- POWER/METER LOCATION
- TRAFFIC CONTROLLER CABINET
- SERVICE BOX
- CONDUIT
- TRAFFIC SIGNAL POLE
- SIGNAL HEAD W/BACKPLATE
- SIGNAL HEAD
- PEDESTRIAN SIGNAL HEAD
- PEDESTRIAN PUSHBUTTON
- TRAFFIC SIGN
- LUMINAIRE WITH ARM
- COMM. ANTENNA MOUNT
- VIDEO DETECTION CAMERA
- RADAR DETECTION UNIT (SB)
- LANE USE
- SERVICE BOX NUMBER (1)
- SIGNAL POLE NUMBER (1)
- SIGNAL HEAD PHASE/TYPE (1A)
- DETECTOR NUMBER (1)

PEC
PROFESSIONAL ENGINEERING CONSULTANTS
303 SOUTH TOPEKA
WICHITA, KS 67202
316-262-2691 www.pec1.com

CITY OF WICHITA

DOWNTOWN TWO-WAY STREET CONVERSION

CENTRAL BUSINESS DISTRICT
WICHITA, KANSAS

Issue:		
1		

JOB NO.	230431-000
DATE	JULY 2024
PM	TPA
DESIGNED BY	LGP/SAC
DRAWN BY	CP/SAC
CHECKED BY	SAC/TPA

MAIN ST. & 2ND ST.
TRAFFIC SIGNAL PLAN SHEET

CP104
24 OF 103

SAVED 7/11/2024 9:23:34 AM BY SCOTT.CANFIELD
PLOTTED 7/12/2024 1:45:19 PM BY SCOTT CANFIELD
U:\WICHITA-CIVIL\2023\230431\000\PEC\DRAWINGS\230431-000-CP104 MAIN 2ND.DWG