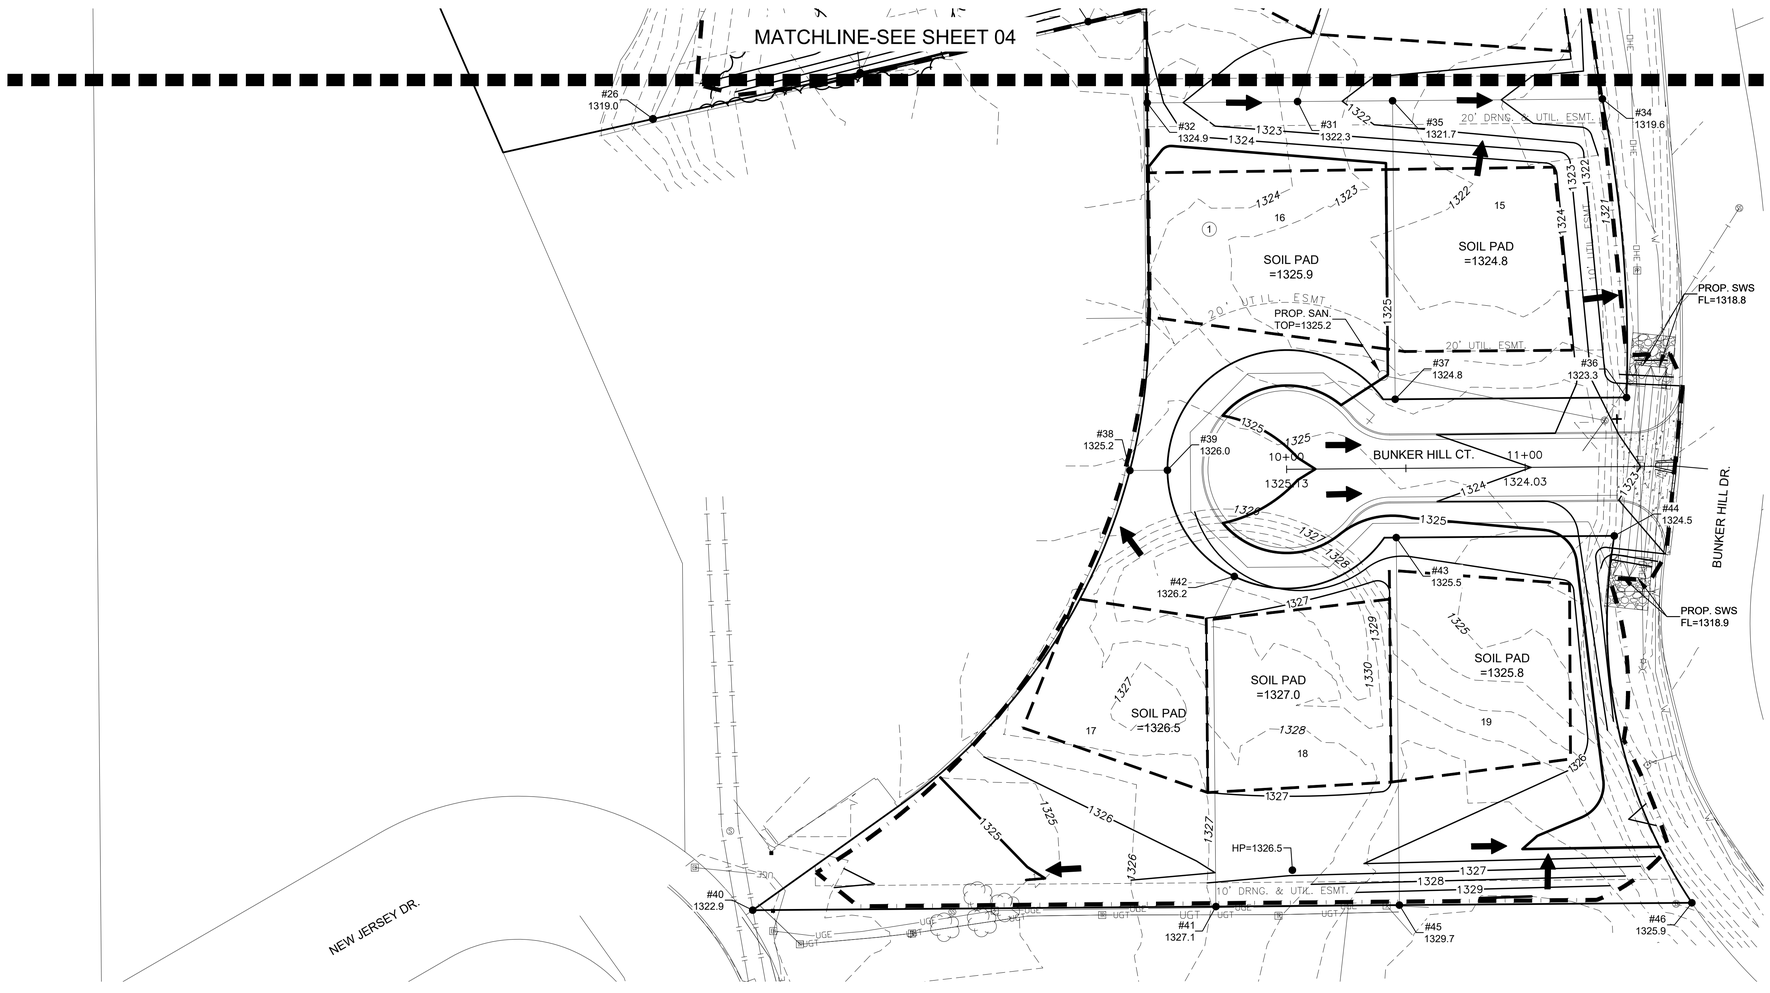

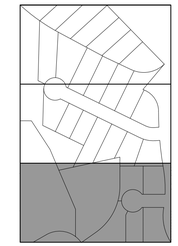

KEY MAP

LEGEND

1250	EXISTING MAJOR CONTOUR
1250	EXISTING MINOR CONTOUR
1250	PROPOSED MAJOR CONTOUR
1250	PROPOSED MINOR CONTOUR
W	EXISTING WATERLINE
	EXISTING SANITARY SEWER
	EXISTING STORMWATER SEWER
UGT	EXISTING UNDERGROUND TELEPHONE
UGE	EXISTING UNDERGROUND ELECTRICAL
OHE	EXISTING OVERHEAD ELECTRICAL
G	EXISTING GASLINE
FOC	EXISTING FIBER OPTIC LINE
	PROPOSED STORMWATER SEWER
	PROPOSED WATERLINE
	PROPOSED SANITARY SEWER
	LIMITS OF GRADING
	SWALE FLOWLINE
	SOIL PAD
#1 1329.86	SPOT ELEVATIONS
	FLOW ARROW

N

SCALE: 1"=30'
0 30 60

NOTES:
VERTICAL DATUM USED IS NAVD88.

ALL STREET GRADES SHOWN ARE TO TOP OF PAVEMENT. CONTRACTOR SHALL OVER EXCAVATE ROADS TO TOP OF SUBGRADE. REFER TO PAVING DETAILS IN PAVING PLANS FOR TYPICAL ROADWAY CROSS-SECTIONS.

MKEC
Wichita, KS • 316.684.9600

SCOTT PRESTON EVANS
LICENSED
24423
7/18/24
KANSAS
PROFESSIONAL ENGINEER

STORM WATER DRAIN #529 PLANS FOR

BUNKER HILL ADDITION

WICHITA, KANSAS

GRADING PLAN

PROJECT NO. 458-2024-085574

SCALE 1" = 30'

DRAWN	DESIGNED	CHECKED
BES	DFL	SPE

NO.	REVISION	DATE
0	ISSUED FOR CONSTRUCTION	07/18/24

SHEET NO.
CG103
05 OF 14

©2024 MKEC ENGINEERING, INC. ALL RIGHTS RESERVED WWW.MKEC.COM THESE DRAWINGS AND THEIR CONTENTS, INCLUDING, BUT NOT LIMITED TO, ALL CONCEPTS & DESIGNS & IDEAS ARE THE EXCLUSIVE PROPERTY OF MKEC ENGINEERING, INC. (MKEC) AND MAY NOT BE USED OR REPRODUCED IN ANY WAY WITHOUT THE EXPRESS CONSENT OF MKEC.

PLOTTED Friday, July 19, 2024 @ 03:18PM
\\CTNAS15\VOL7\PROJECTS\2022\23010497_ARTISTIC_BUNKER HILL_MERITRUST\00 230497 CAD\SHITS\05 CIVIL\GRD\CG104.DWG