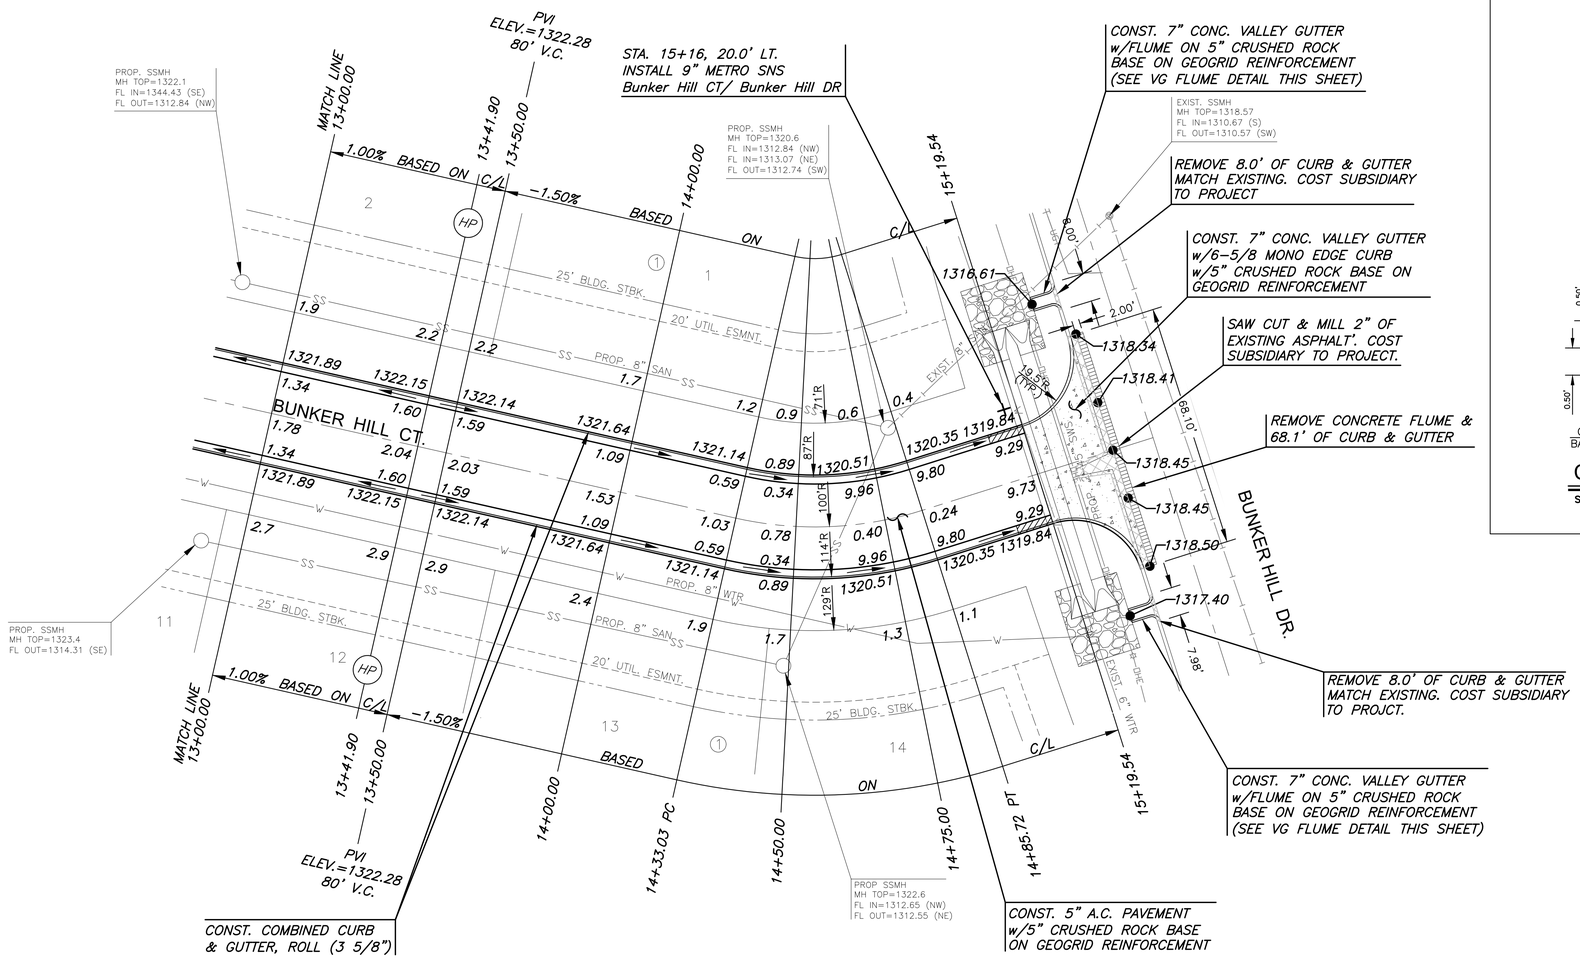

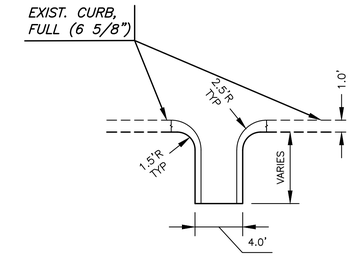

VG FLUME

SCALE: NTS

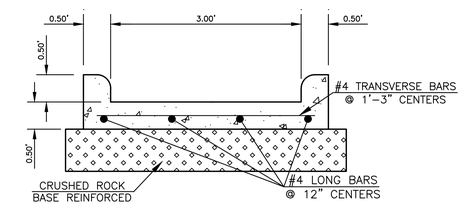

CONCRETE FLUME SECTION DETAIL

SCALE: NTS

LEGEND

- STREET SIGN & SIGN LOCATION (SEE SIGN ASSEMBLY TABLE FOR TYPE & STATION OF SIGN)
- 10' TRANSITION TO FULL CURB
- DEMOLITION
- SAW CUT & MILL OVERLAY

NOTE:
TOP OF CURB ELEVATIONS SHOWN ARE FOR FULL CURB. CONSTRUCT CURB AND GUTTER AS NOTED.

SCALE: 1"=20'

MKEC
Wichita, KS • 316.684.9600

PAVING & INCIDENTAL DRAINAGE

BUNKER HILL ADDITION

WICHITA, KANSAS

BUNKER HILL CT. (CONT.)

PROJECT NO.	SCALE	
472-2024-086037	1" = 20'	
DRAWN	DESIGNED	CHECKED
HHK	DFL	SPE

NO.	REVISION	DATE
0	ISSUED FOR CONSTRUCTION	07/18/24

SHEET NO.
CP102
03 OF 24

©2024 MKEC ENGINEERING, INC. ALL RIGHTS RESERVED WWW.MKEC.COM THESE DRAWINGS AND THEIR CONTENTS, INCLUDING, BUT NOT LIMITED TO, ALL CONCEPTS, DESIGNS, & IDEAS ARE THE EXCLUSIVE PROPERTY OF MKEC ENGINEERING, INC. (MKEC) AND MAY NOT BE USED OR REPRODUCED IN ANY WAY WITHOUT THE EXPRESS CONSENT OF MKEC.

PLOTTED: Thursday, July 18, 2024 @ 10:04AM
J:\PROJECTS\2022\2010\10487_ARTISTIC_BUNKER HILL_MERITRUST\00 230497 CAD\SHTS\05 CIV\LPA\V230497_CP101.DWG