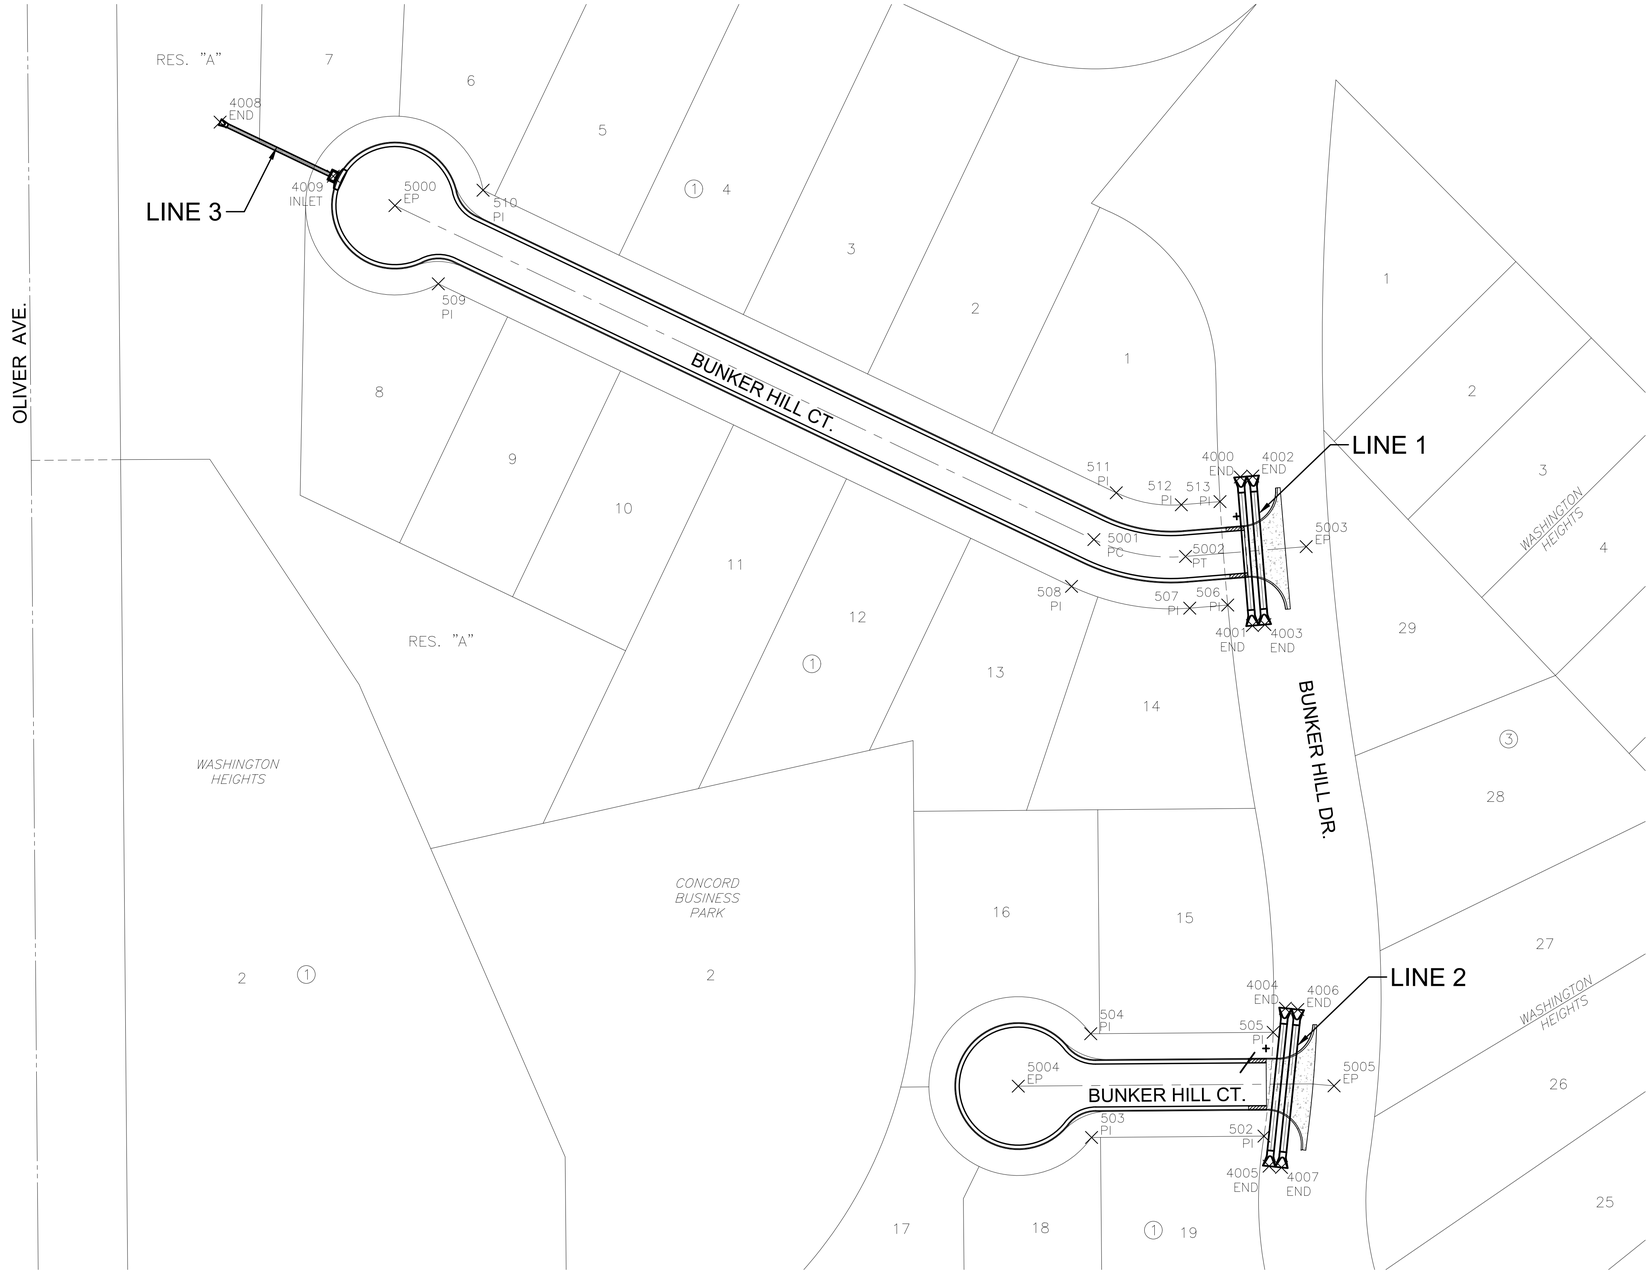

PLAT POINTS			
Point #	Northing	Easting	Desc.
500	1668754.05	1665765.63	PI
501	1668757.13	1666159.37	PI
502	1668911.01	1666126.82	PI
503	1668910.26	1666030.43	PI
504	1668968.25	1666029.97	PI
505	1668969.04	1666131.97	PI
506	1669207.90	1666106.55	PI
507	1669206.17	1666085.31	PI
508	1669218.35	1666019.24	PI
509	1669387.50	1665665.27	PI
510	1669439.83	1665690.28	PI
511	1669270.68	1666044.25	PI
512	1669263.97	1666080.61	PI
513	1669265.73	1666102.23	PI

PAVING POINTS			
Point #	Northing	Easting	Desc.
5000	1669431.22	1665641.03	EP
5001	1669244.52	1666031.74	PC
5002	1669235.07	1666082.97	PT
5003	1669240.56	1666150.42	EP
5004	1668938.93	1665989.47	EP
5005	1668939.10	1666165.99	EP

STORM WATER SEWER POINTS			
Point #	Northing	Easting	Desc.
4000	1669279.48	1666113.60	END
4001	1669196.42	1666120.36	END
4002	1669280.04	1666120.54	END
4003	1669196.99	1666127.30	END
4004	1668982.49	1666138.78	END
4005	1668894.20	1666129.68	END
4006	1668981.77	1666145.71	END
4007	1668893.48	1666136.60	END
4008	1669477.90	1665543.29	END
4009	1669447.67	1665606.55	INLET

EVERY ATTEMPT HAS BEEN MADE TO INSURE ALL COORDINATE VALUES SHOWN ARE AN ACCURATE AND TRUE REPRESENTATION OF THE CURRENT PLANS. ALL VALUES ARE TO BE CONFIRMED WITH THE FINAL SIGNED PLAN SET BEFORE USE.

MKEC
Wichita, KS • 316.684.9600

BUNKER HILL ADDITION

PAVING & INCIDENTAL DRAINAGE

WICHITA, KANSAS

BUBBLE MAP

PROJECT NO. 472-2024-086037

SCALE 1" = 40'

DRAWN	DESIGNED	CHECKED
HHK	DFL	SPE

NO.	REVISION	DATE
0	ISSUED FOR CONSTRUCTION	07/18/24

SHEET NO. CP104
05 OF 24

©2024 MKEC ENGINEERING, INC. ALL RIGHTS RESERVED WWW.MKEC.COM THESE DRAWINGS AND THEIR CONTENTS, INCLUDING, BUT NOT LIMITED TO, ALL CONCEPTS, DESIGNS, & IDEAS ARE THE EXCLUSIVE PROPERTY OF MKEC ENGINEERING, INC. (MKEC), AND MAY NOT BE USED OR REPRODUCED IN ANY WAY WITHOUT THE EXPRESS CONSENT OF MKEC.

PLOTTED: Thursday, July 18, 2024 @ 10:07AM
J:\PROJECTS\2022\2301101497_ARTISTIC_BUNKER HILL_MERITRUST\00.230497 CAD\SHTS\05 CIVIL\PAV\230497_CP104.DWG