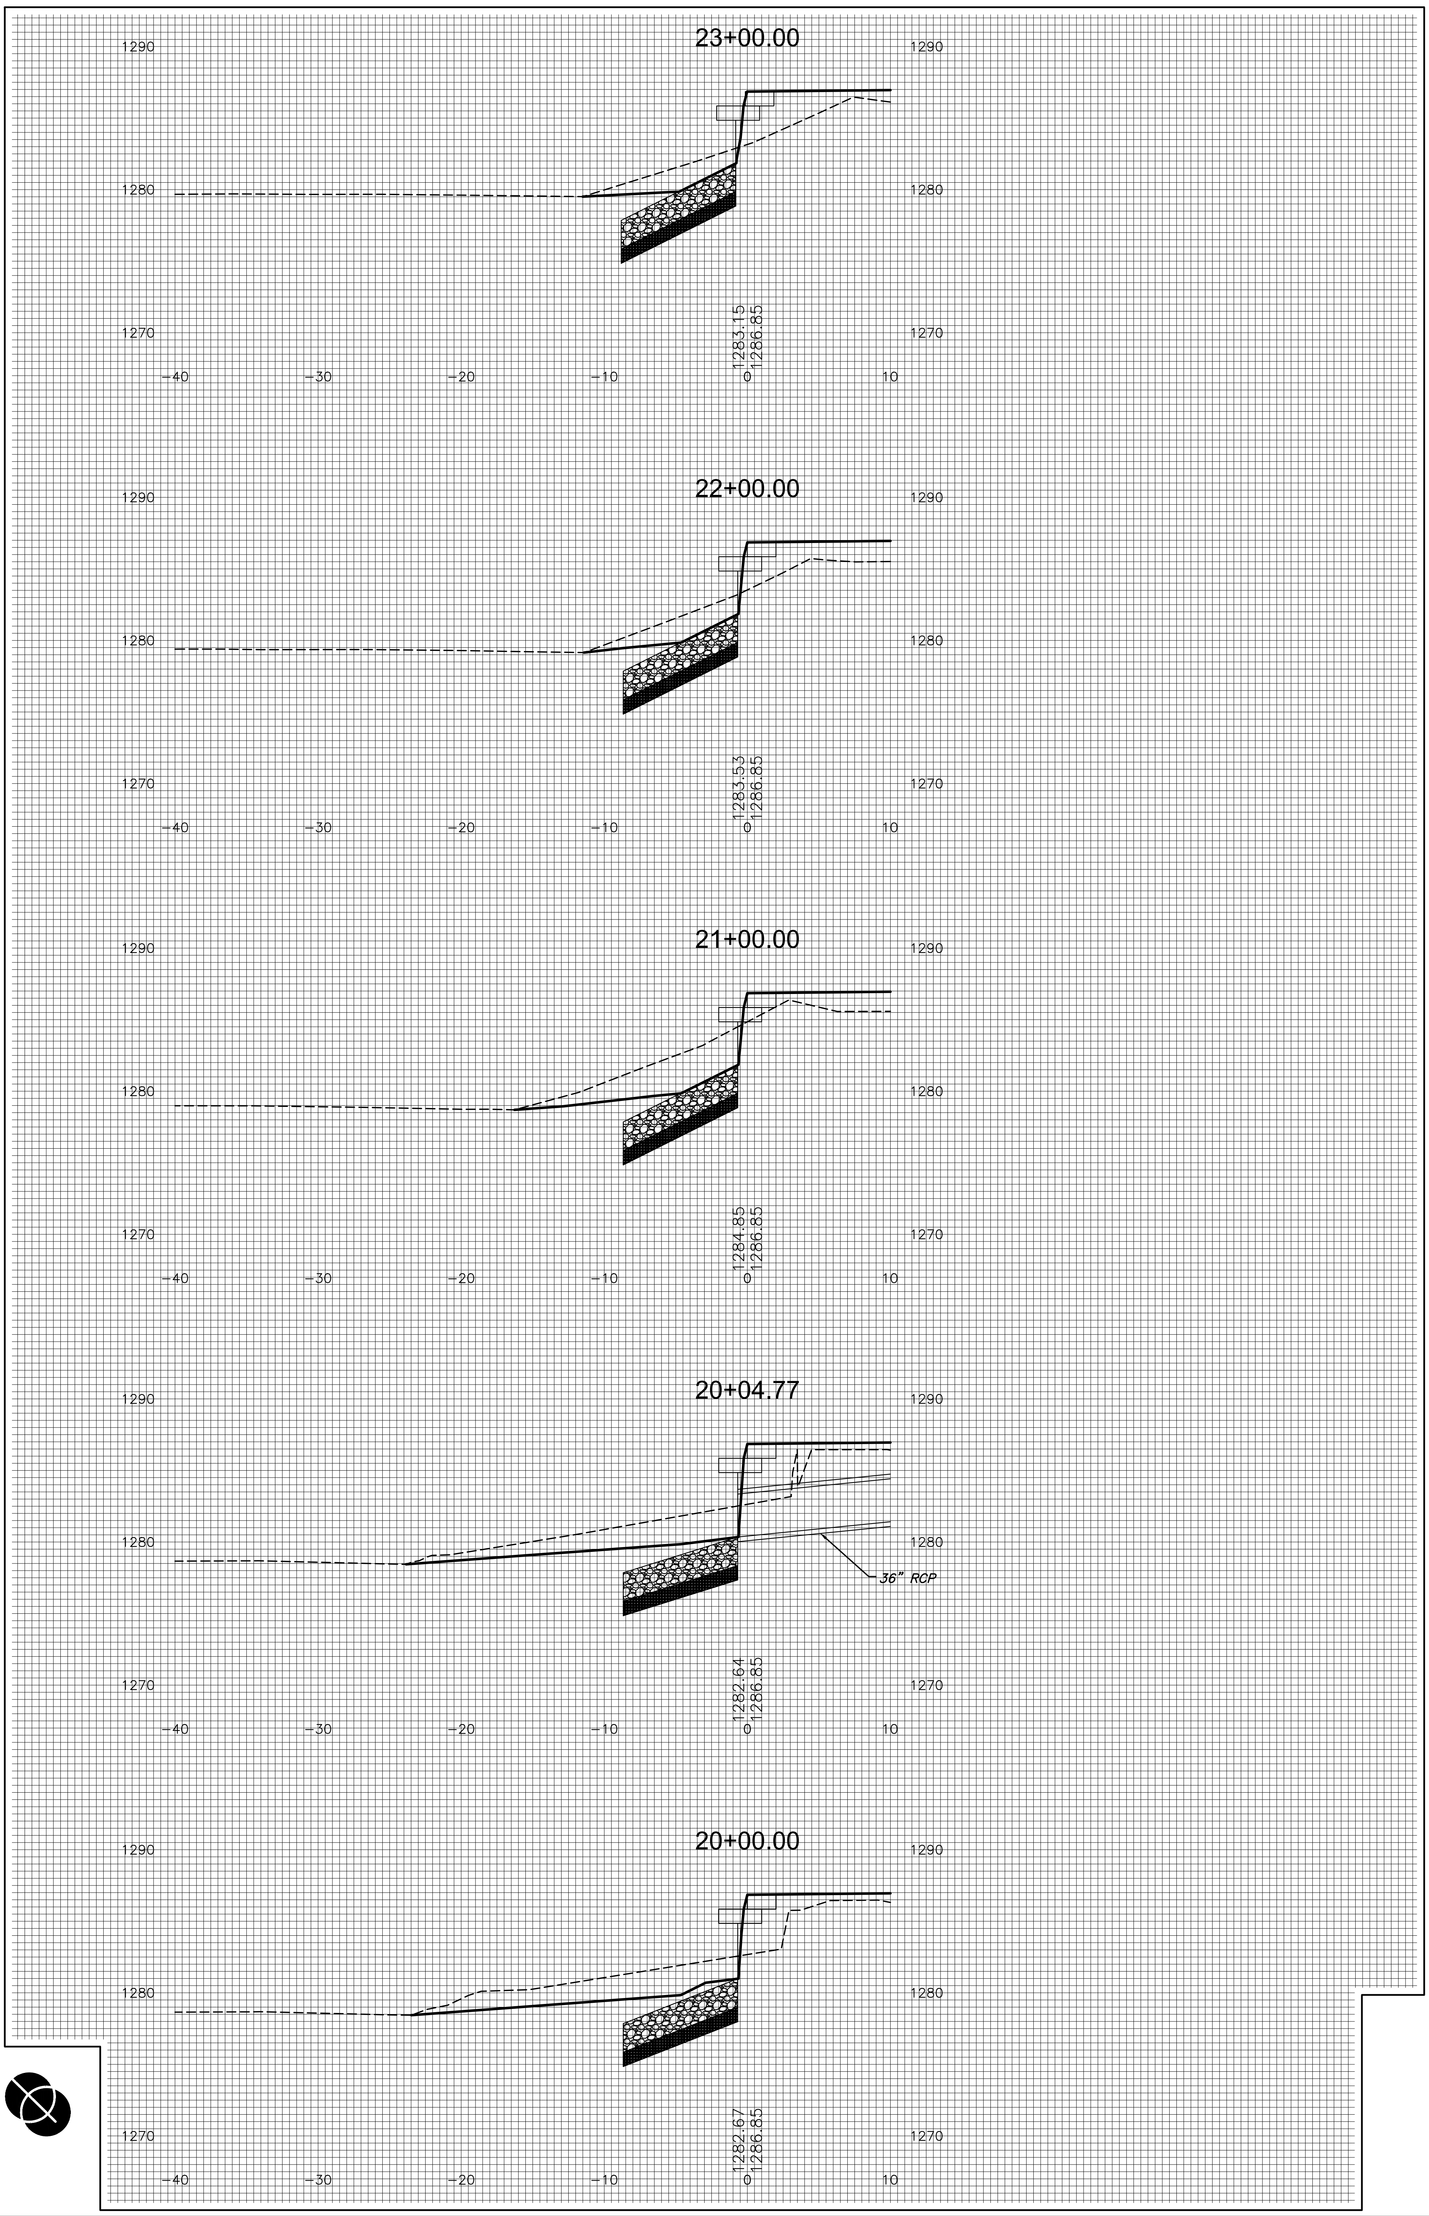

MKEC
Wichita, KS • 316.684.9600
MKEC Project No. 240042

CONTACT:
DRAWN: BJL
CHECKER: SPE

PROJECT NUMBER: 24103

SHEET TITLE: SHEET PILE - CROSS SECTION

SHEET NUMBER: C4.2

SCOTT PRESTON EDWARDS
LICENSED
PROFESSIONAL ENGINEER
KANSAS
24-0502
06-01-24

LK ARCHITECTURE
345 Riverview, Suite 200, Wichita, KS 67203
T 316.268.0230 F 316.268.0205

RIVER CORRIDOR IMPROVEMENTS
WEST BANK - RIVERFRONT STADIUM
WICHITA, KS

PRINTS ISSUED

DATE	PURPOSE	NO.
06.01.24	FOR BID & CONSTRUCTION	