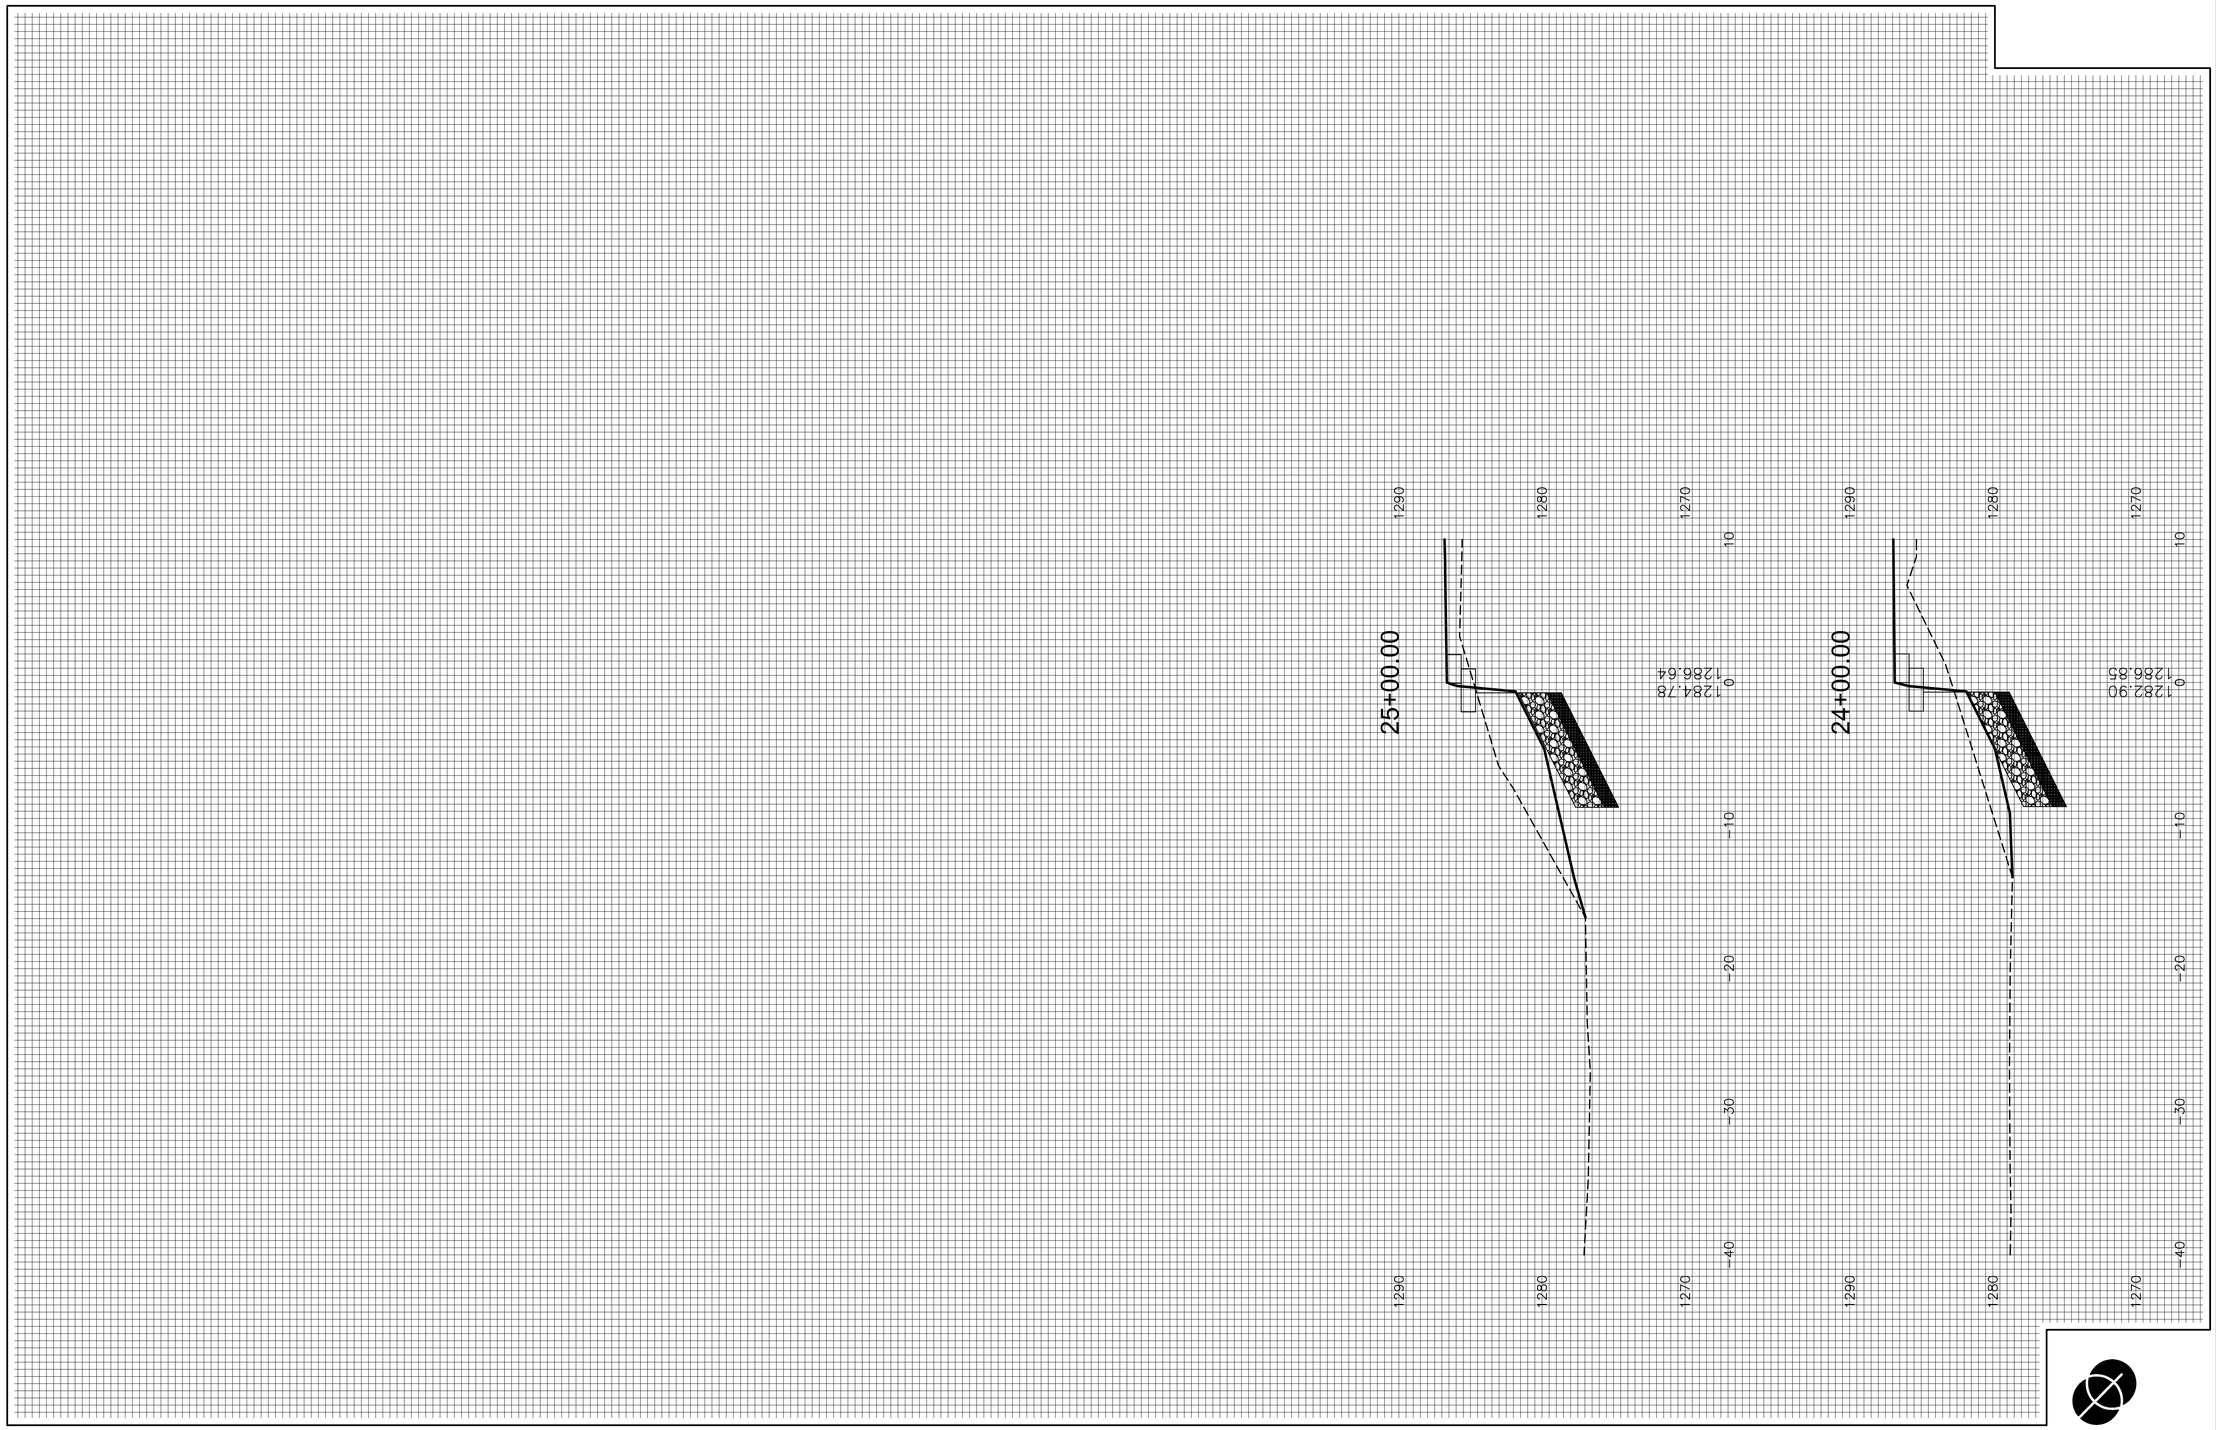

PRINTS ISSUED

DATE	PURPOSE	NO.
08.01.24	FOR BID & CONSTRUCTION	

RIVER CORRIDOR IMPROVEMENTS
WEST BANK - RIVERFRONT STADIUM
WICHITA, KS

LK ARCHITECTURE
345 Riverview, Suite 200, Wichita, KS 67203
T 316.268.0230 F 316.268.0205

SCOTT PRESTON EVANS
LICENSED
24423
6/14/24
KANSAS
PROFESSIONAL ENGINEER

CONTACT:
DRAWN: BJL
CHECKED: SPE

PROJECT NUMBER:
24103

SHEET TITLE:
SHEET PILE - CROSS SECTION

SHEET NUMBER:
C4.3

MKEC
Wichita, KS • 316.684.9600
MKEC Project No. 240042