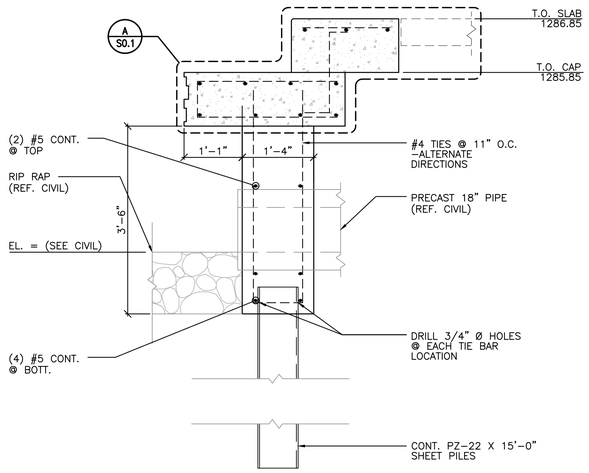

A S0.2 SHEET PILE SECTION @ 18" Ø PIPE

SCALE: 3/4" = 1'-0"

NOTE: ALL REBAR TO BE EPOXY COATED.

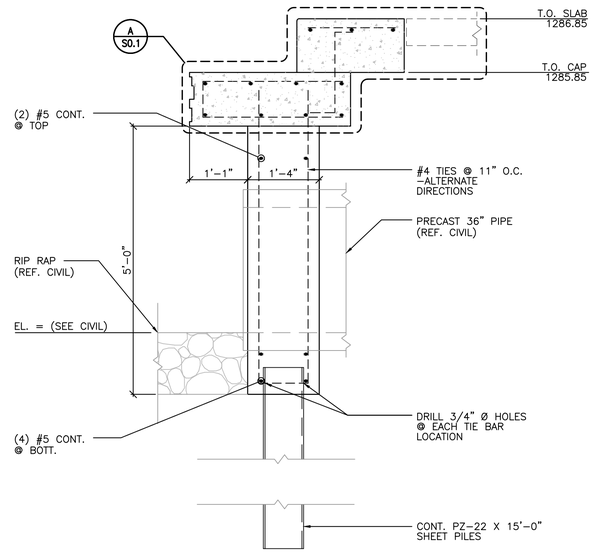

B S0.2 SHEET PILE SECTION @ 36" Ø PIPE

SCALE: 3/4" = 1'-0"

NOTE: ALL REBAR TO BE EPOXY COATED.

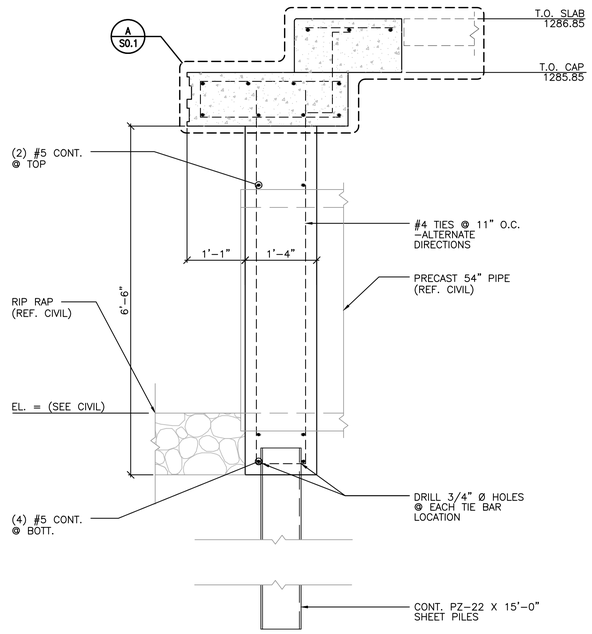

C S0.2 SHEET PILE SECTION @ 54" Ø PIPE

SCALE: 3/4" = 1'-0"

NOTE: ALL REBAR TO BE EPOXY COATED.

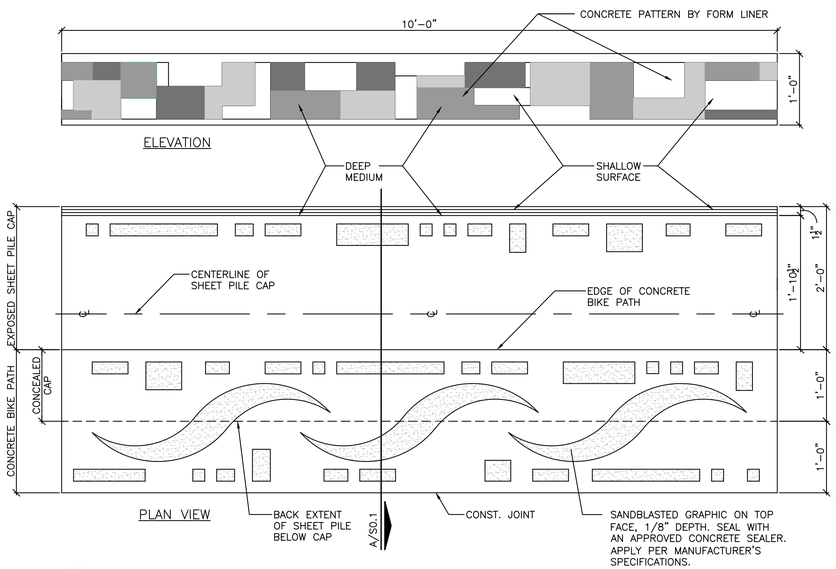

NOTES:
1. SEE STRUCTURAL DRAWINGS FOR SHEET PILE BULKHEAD AND CAP DRAWINGS.
2. FORMLINER TO BE A HIGH, RE-USE URETHANE CUSTOM FORM LINER PROVIDED BY SCOTT SYSTEMS OR APPROVED EQUIVALENT.
3. TOP SANDBLASTING SHALL BE DONE UTILIZING A 1/8" THICK STEEL STENCIL CUT IN PATTERN SHOWN.
4. FINISH FORMLINER JOINTS TO CONCEAL JOINT LOCATIONS.
5. CONTRACTOR SHALL PROVIDE TWO (2) 10' LONG MOCK-UPS OF THE SHEET PILE CAP UTILIZING THE APPROVED CUSTOM FORM LINER AND STENCIL FOR REVIEW AND APPROVAL.
6. ELECTRONIC FILES FOR THE FORMLINER AND STENCIL PATTERNS SHALL BE PROVIDED TO THE FABRICATOR UPON REQUEST.

D S0.2 SHEET PILE CAP PATTERN

SCALE: 1" = 1'-0"

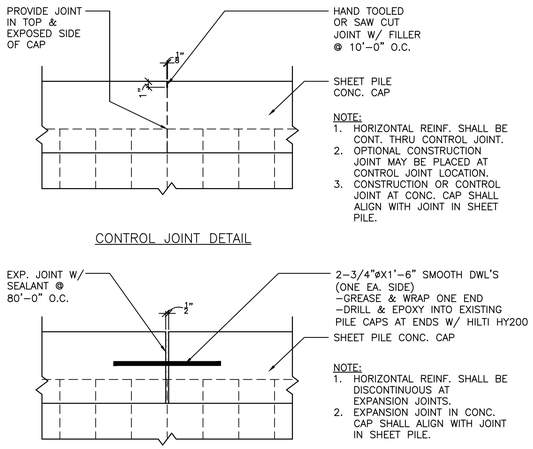

E S0.2 SHEET PILE CAP JOINT DETAILS

SCALE: 1" = 1'-0"

PRINTS ISSUED

DATE	PURPOSE	NO.
08.01.24	FOR BID & CONSTRUCTION	

RIVER CORRIDOR IMPROVEMENTS
WEST BANK - RIVERFRONT STADIUM
WICHITA, KS

LK ARCHITECTURE
345 Riverview, Suite 200, Wichita, KS 67203
T 316.268.0230 F 316.268.0205

AARON JOSEPH WOLF
LICENSED
28000
KANSAS
PROFESSIONAL ENGINEER
8/1/24

CONTACT: AJW
DRAWN: DG
CHECKED: AJW / RR

PROJECT NUMBER: 24103

SHEET TITLE: SHEET PILE SECTIONS

SHEET NUMBER: S0.2

MKEC
Wichita, KS • 316.684.9600
MKEC Project No. 2401010042