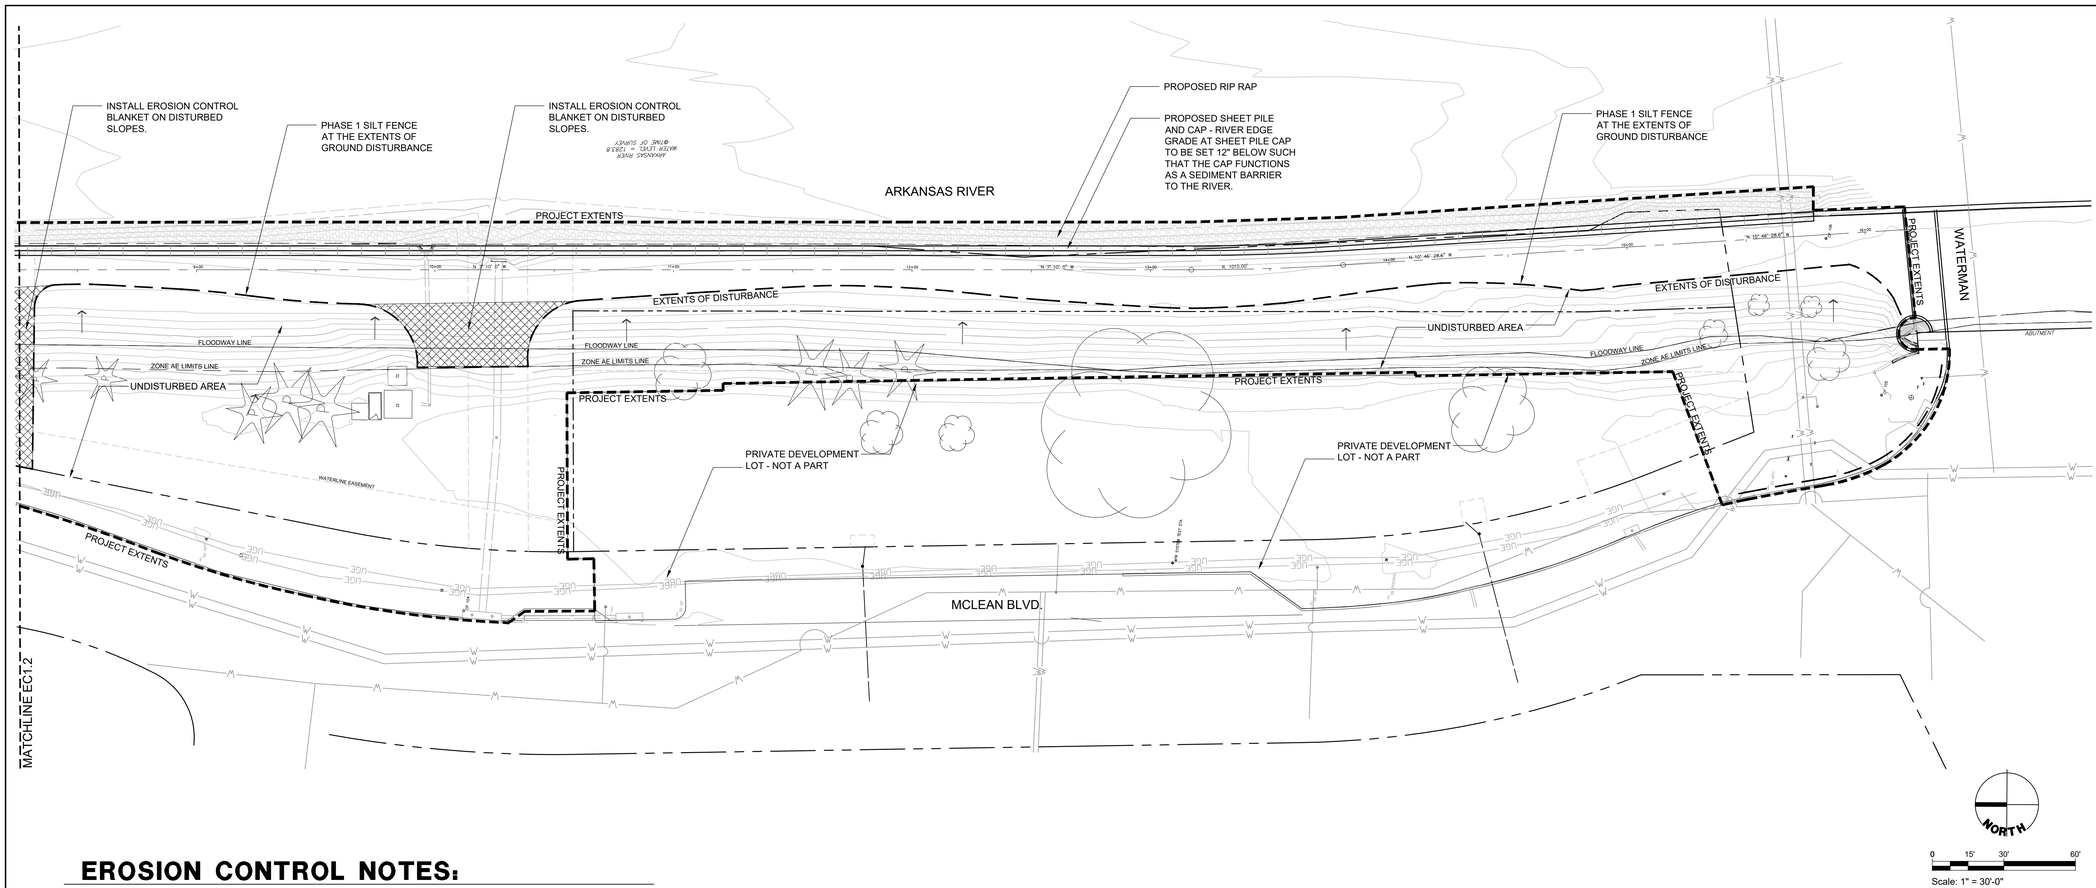

EROSION CONTROL NOTES:

1. EROSION CONTROL IS TO MEET ALL FEDERAL, STATE, COUNTY AND LOCAL CODES AND STANDARDS.
2. NO LAND CLEARING OR GRADING SHALL COMMENCE UNTIL ALL APPLICABLE EROSION CONTROL MEASURES HAVE BEEN INSTALLED. THIS PROJECT IS SUBJECT TO EROSION CONTROL MEASURES AND THE CONTRACTOR SHALL COMPLY WITH ANY UNUSUAL REQUIREMENTS AS NECESSARY FOR THE SITE TO BE IN COMPLIANCE DURING CONSTRUCTION.
3. LAND DISTURBING ACTIVITIES SHALL NOT COMMENCE UNTIL APPROVAL TO DO SO HAS BEEN RECEIVED BY THE OWNER (CITY OF WICHITA).
4. CONTRACTOR SHALL PROVIDE EROSION PROTECTION THROUGHOUT PROJECT CONSTRUCTION. THE PLAN PROVIDED HEREIN IS FOR FINAL PROTECTION, VARIOUS PHASES OF THIS PLAN SHALL BE IMPLEMENTED OR MODIFIED TO CONTROL EROSION DEPENDANT UPON STAGES OF WORK. MODIFICATIONS OF THE EROSION CONTROL PLAN SHALL BE APPROVED BY THE OWNER.
5. CONTRACTOR SHALL PROVIDE A SIGN NEAR THE PROJECT ENTRANCE WITH THE FOLLOWING INFORMATION:
   - CONTACT NAME AND INFORMATION
   - COPY OF THE NOI
   - LOCATION OF SWPPP
6. THIS PLAN SHALL NOT BE CONSIDERED TO BE ALL INCLUSIVE. THE CONTRACTOR SHALL TAKE ALL NECESSARY PRECAUTIONS TO PREVENT SOIL SEDIMENT FROM ENTERING ANY ADJACENT WATER BODY OR LEAVING THE PROPERTY.
7. CONTRACTOR SHALL MAINTAIN EROSION CONTROL MEASURES AFTER EACH RAIN AND AT LEAST ONCE PER WEEK. CONTRACTOR SHALL KEEP RECORDS OF THESE MAINTENANCE EFFORTS AND ANY FIELD CHANGES OR REPAIRS THAT OCCUR
8. ADDITIONAL EROSION AND SEDIMENT CONTROL MEASURES SHALL BE INSTALLED IF DEEMED NECESSARY BY AN ON-SITE INSPECTION BY THE OWNER (CITY OF WICHITA) OR THE OWNER'S REPRESENTATIVE.
9. COORDINATE ALL EROSION AND SEDIMENT CONTROL WITH ADJACENT HOTEL PROJECT AND THAT PROJECT'S BMP'S.
10. SEEDING AREAS SHALL BE PREPARED AND PLANTED WITH APPROPRIATE SEED DRILL AT RATE SPECIFIED.
11. ALL SEEDED AREAS SHALL BE IMMEDIATELY MULCHED WITH PRAIRIE HAY AT TWO TONS/ACRE. ANCHOR MULCH BY CRIMPING INTO TOPSOIL WITH SUITABLE MECHANICAL EQUIPMENT. IF PERMANENT PLANTING IS NOT TO BE ACCOMPLISHED WITH 30 DAYS OF FINISH GRADING, ALL AREAS SHALL HAVE EROSION CONTROL BLANKET INSTALLED UNTIL FINAL PLANTING OCCURS.
12. ANY MUD OR SEDIMENT TRACKED ONTO ADJACENT PAVED AREAS OR STREETS SHALL BE REMOVED AT THE END OF EACH WORK DAY.
13. ALL DISTURBED AREAS SHALL BE SEEDED AND FERTILIZED AS FOLLOWS IF PERMANENT LANDSCAPING ISN'T INSTALLED WITHIN 14 DAYS:
    ANNUAL RYE @ 2LBS/1000SF
    10-20-10 @ 2LBS/1000SF

PROJECT LOCATION MAP

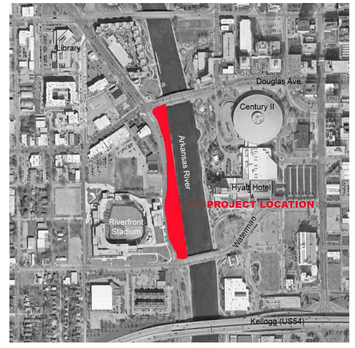

PLAN LEGEND

- STABILIZATION AREA - EROSION CONTROL BLANKET
- SILT FENCE
- SURFACE FLOW DIRECTION

PRINTS ISSUED

DATE	PURPOSE	NO.
08.01.24	FOR BID & CONSTRUCTION	

RIVER CORRIDOR IMPROVEMENTS
WEST BANK - RIVERFRONT
STADIUM
WICHITA, KS

LK ARCHITECTURE
345 Riverview, Suite 200, Wichita, KS 67203
T 316.268.0230 F 316.268.0205

JEFFREY ALAN BEST LICENSED 679 KANSAS LANDSCAPE ARCHITECT
07.26.24

CONTACT: J. BEST
DRAWN: JAB
CHECKED: J. BEST
PROJECT NUMBER:

SHEET TITLE: EROSION CONTROL PLAN

SHEET NUMBER: EC1.1