BENCHMARKS:
Square cut top of the south end of the east RCP 114.5'± north and 34.7'± east of the SW Cor., NW1/4, Sec. 31, Twp. 26–S, R–1–W.
Elev. = 1358.12 NAVD88

"+" cut top of the east end of RCBC, 589.6'± north and 24.6'± east of the SW Cor., NW1/4, Sec. 31, Twp. 26–S, R–1–W.
Elev. = 1359.71 NAVD88

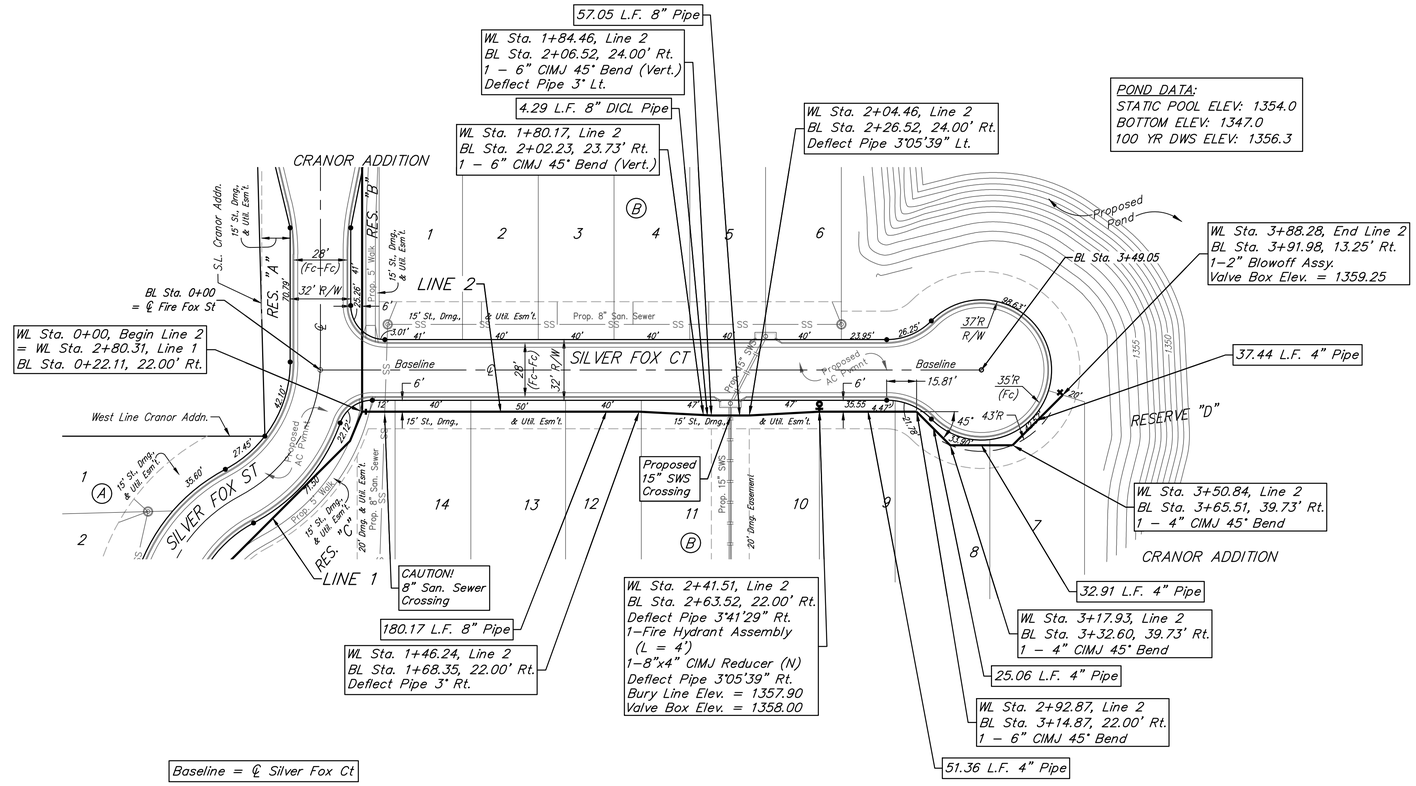

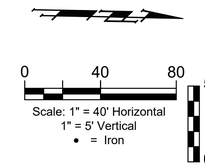

Baseline = ℄ Silver Fox Ct

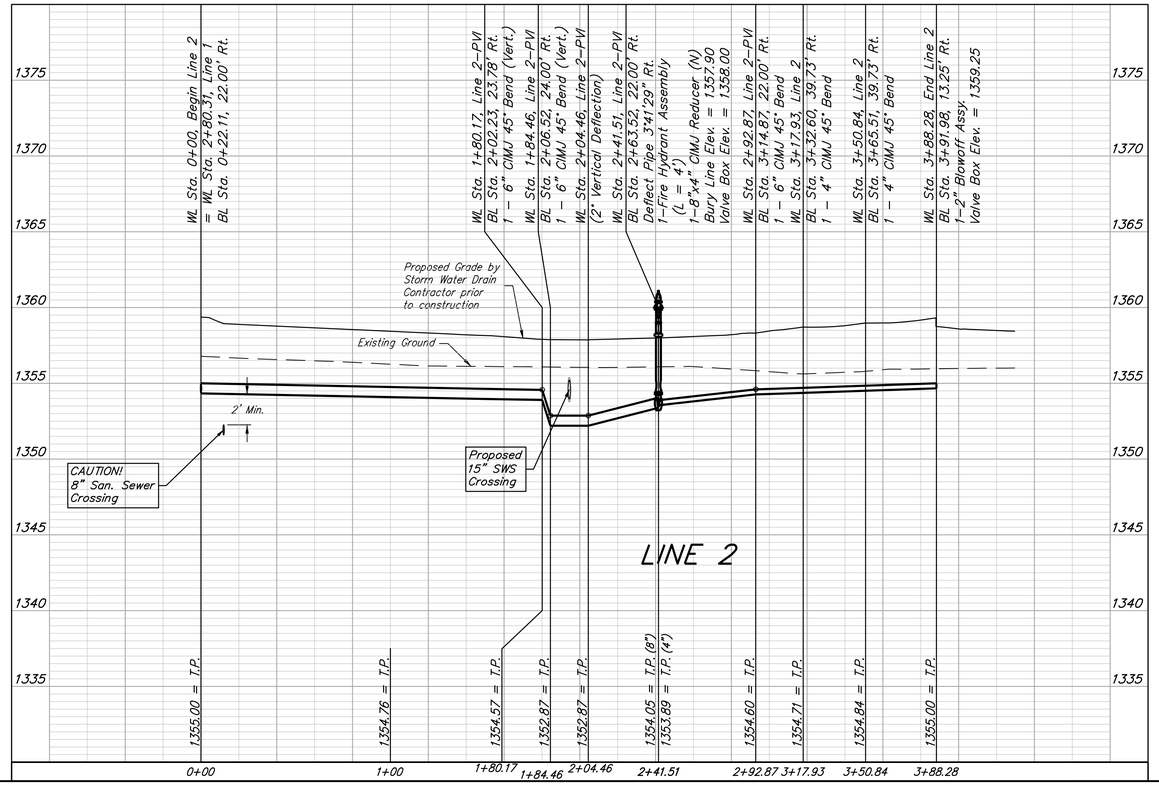

BENJAMIN M. VALORZ
LICENSED
15176
09/16/2024
KANSAS
PROFESSIONAL ENGINEER

BAUGHMAN COMPANY
315 Ellis St.
Wichita, KS 67211
316-262-7271
BaughmanCo.com

CRANOR ADDITION
PHASE I

LINE 2

WATER DISTRIBUTION SYSTEM

PROJECT NUMBER:

DESIGN: DMV DRAWN: JAK

DATE: Sep. 12, 2024

SHEET 6 OF 28

File: E:\Projects\Cranor Addition(Kelsey 119th)_22-04-P768\Engineering\Phase 1\WTR_23-03-E466.dwg