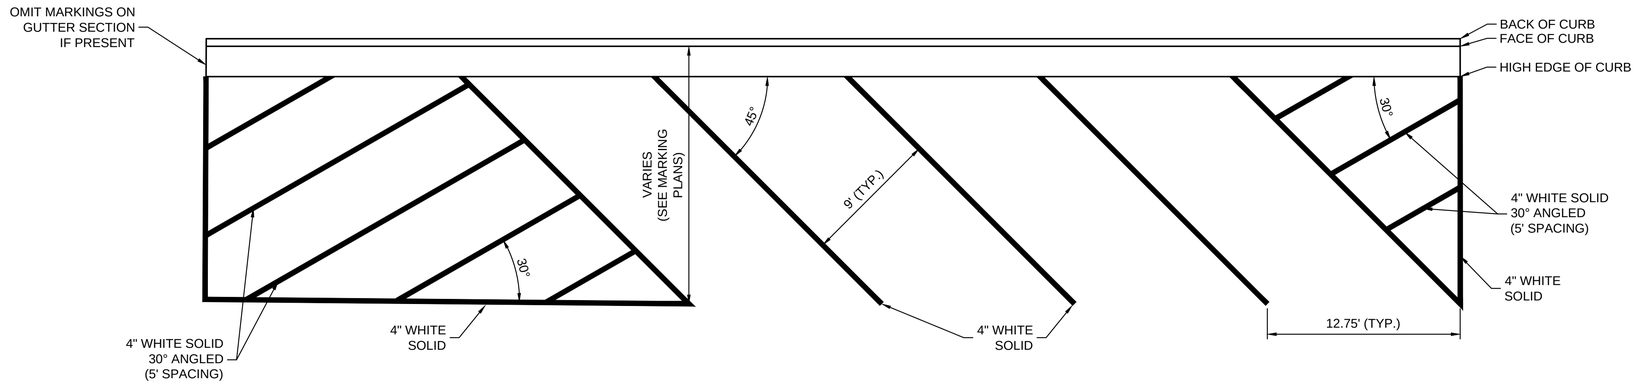


## ANGLED PARKING DETAIL

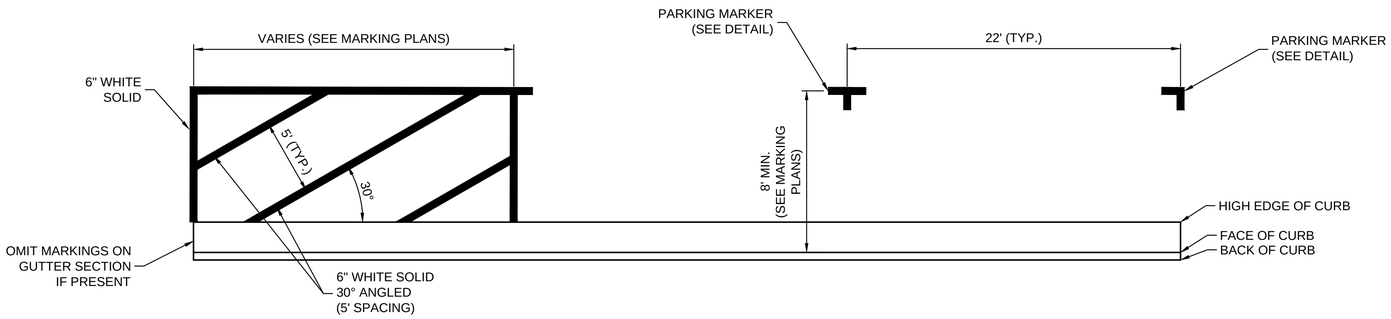


## PARALLEL PARKING DETAIL

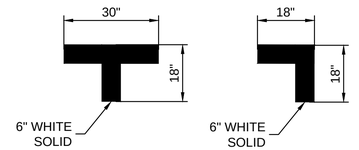


## PARKING MARKER DETAIL

PEC
PROFESSIONAL ENGINEERING CONSULTANTS
303 SOUTH TOPEKA
WICHITA, KS 67202
316-262-2691 www.pec1.com

CITY OF WICHITA

DOWNTOWN
TWO-WAY STREET CONVERSION
SIGNING & MARKING

CENTRAL BUSINESS DISTRICT
WICHITA, KANSAS

| Issue: | | |
|---|---|---|
| 1 | | |

| | |
|---|---|
| JOB NO. | 230431-000 |
| DATE | SEPTEMBER 2024 |
| PM | TPA |
| DESIGNED BY | LGP/SAC |
| DRAWN BY | CP |
| CHECKED BY | TPA |

PAVEMENT MARKING
PARKING DETAILS

C004
4 OF 49

SAVED 9/12/2024 7:51:33 AM BY LUKE.PETER
PLOTTED 9/12/2024 2:16:56 PM BY LUKE PETER
U:\WICHITA-CIVIL\2023\230431\000\PEC\DRAWINGS\PHASE 2\230431-000-2-MARK_DETAILS.DWG