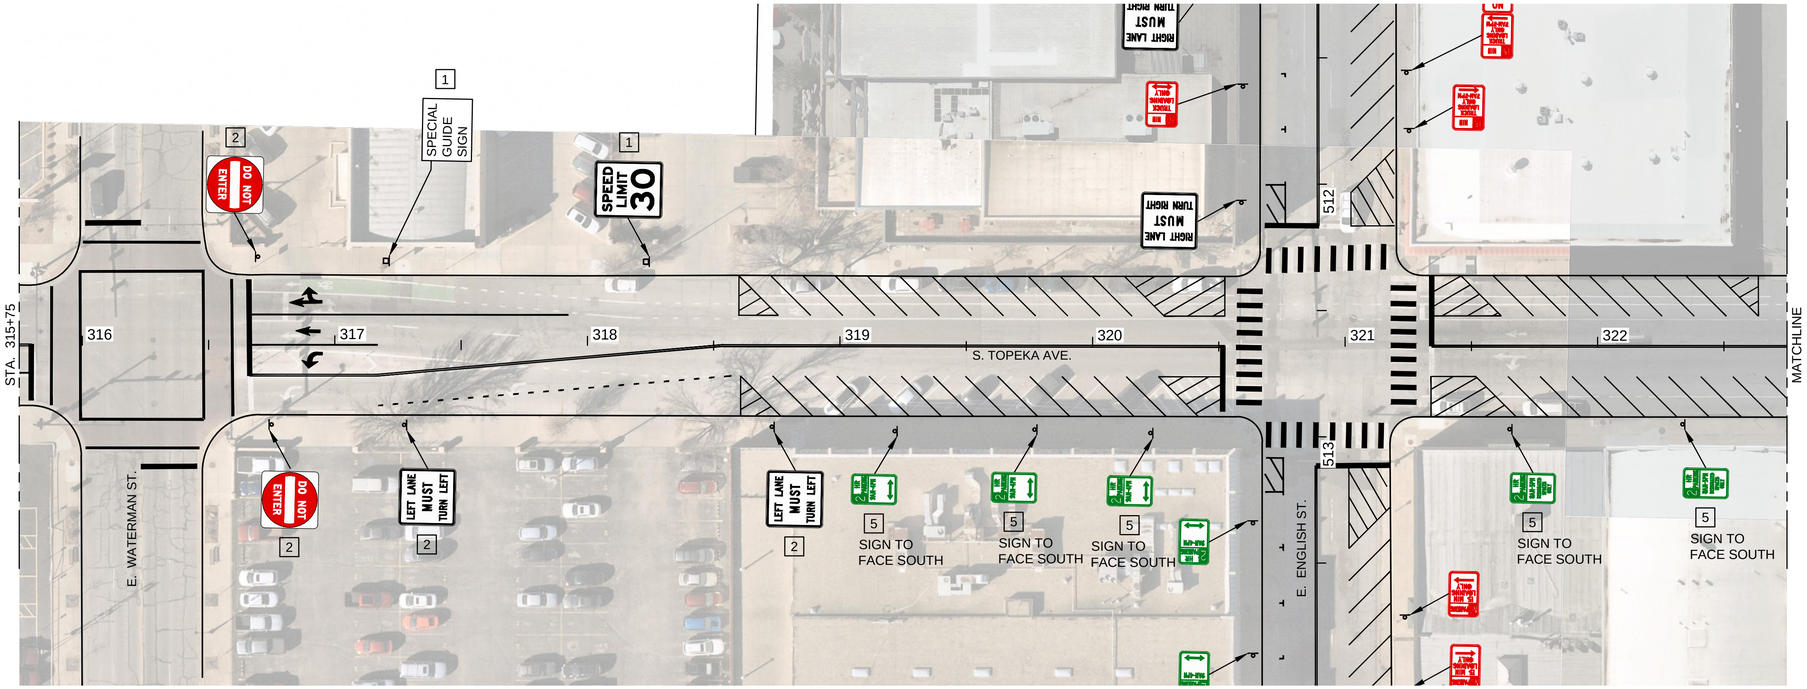

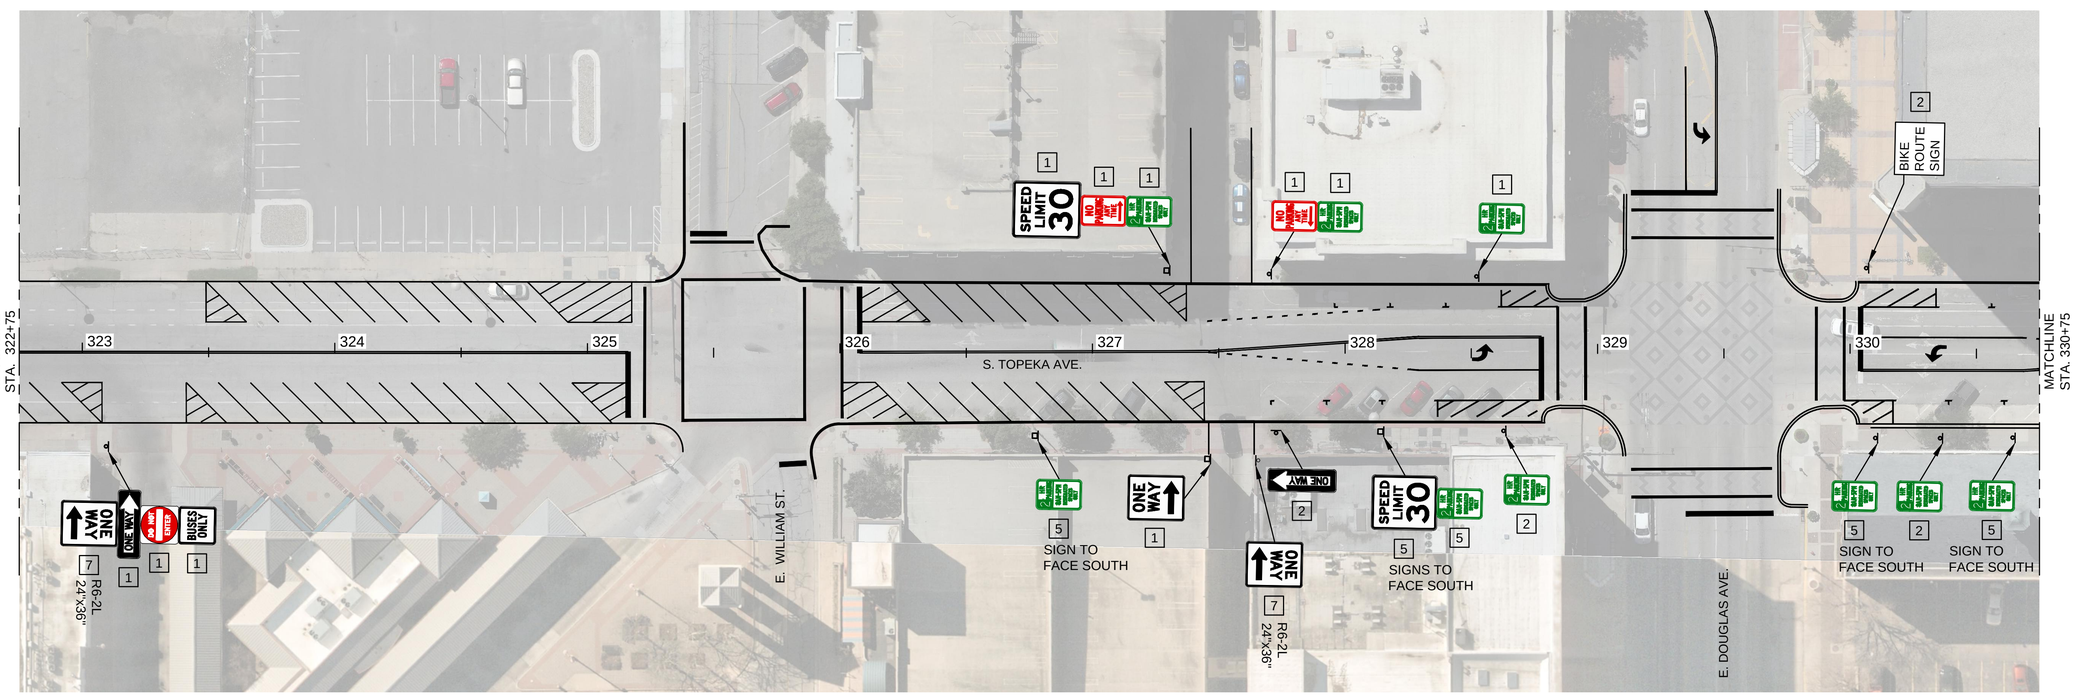

CONSTRUCTION NOTES

1. EXISTING SIGN TO REMAIN
2. REMOVE SIGN AND POST
3. REMOVE SIGN (POST TO REMAIN)
4. RELOCATE SIGN
5. ROTATE SIGN ON POST
6. NEW SIGN AND POST
7. NEW SIGN ON EXISTING POST

0 30' 60'

PEC
PROFESSIONAL ENGINEERING CONSULTANTS
303 SOUTH TOPEKA
WICHITA, KS 67202
316-262-2691 www.pec1.com

CITY OF WICHITA

DOWNTOWN TWO-WAY STREET CONVERSION SIGNING & MARKING

CENTRAL BUSINESS DISTRICT WICHITA, KANSAS

Issue:	
1	

JOB NO.	230431-000
DATE	SEPTEMBER 2024
PM	TPA
DESIGNED BY	LGP/SAC
DRAWN BY	CP
CHECKED BY	TPA

SIGNING PLAN - TOPEKA

CP211

SAVED 9/12/2024 8:12:50 AM BY LUKE.PETER
PLOTTED 9/12/2024 2:26:55 PM BY LUKE PETER
U:\WICHITA-CIVIL\2023\230431\000\PEC\DRAWINGS\PHASE 2\230431-000-2-CP203.DWG