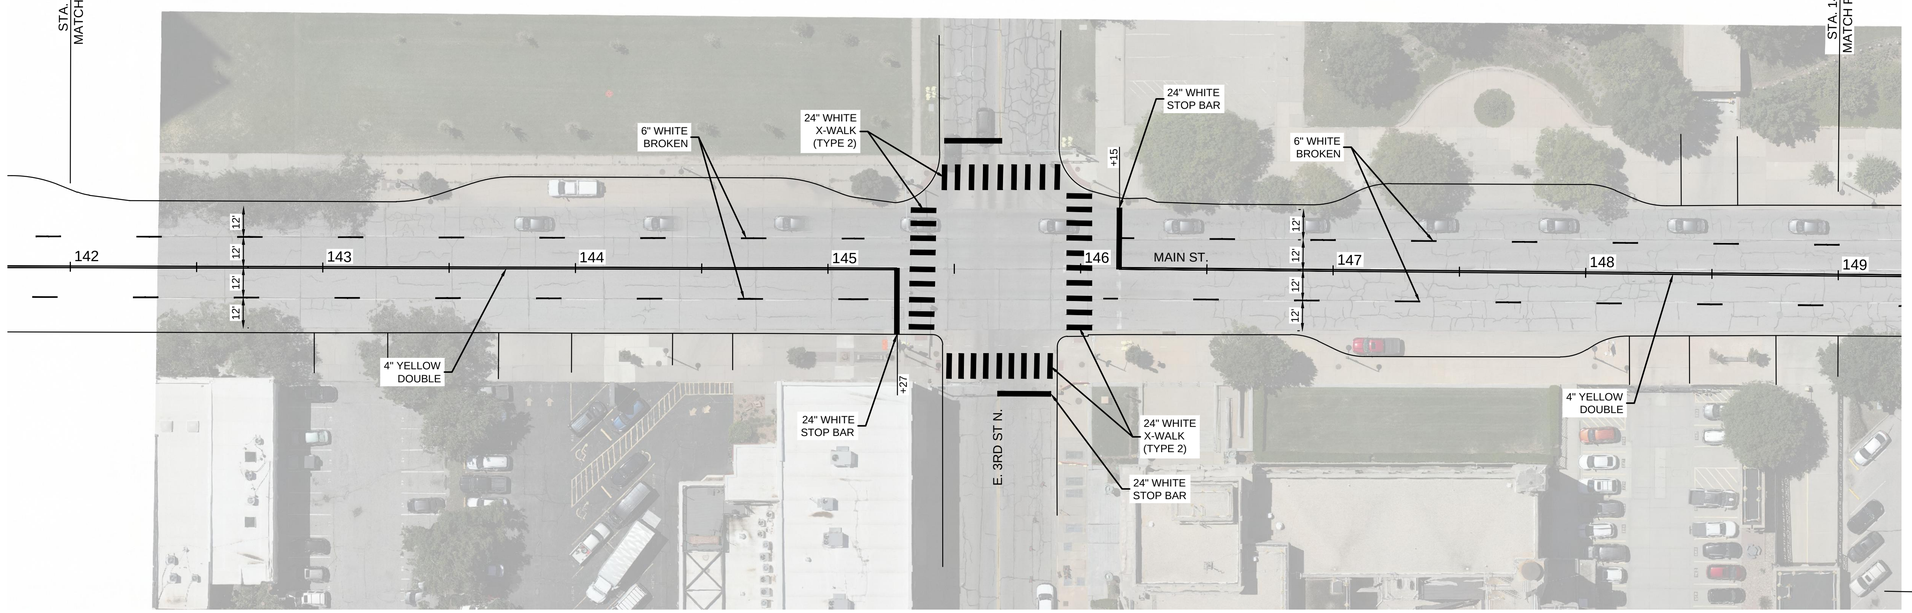

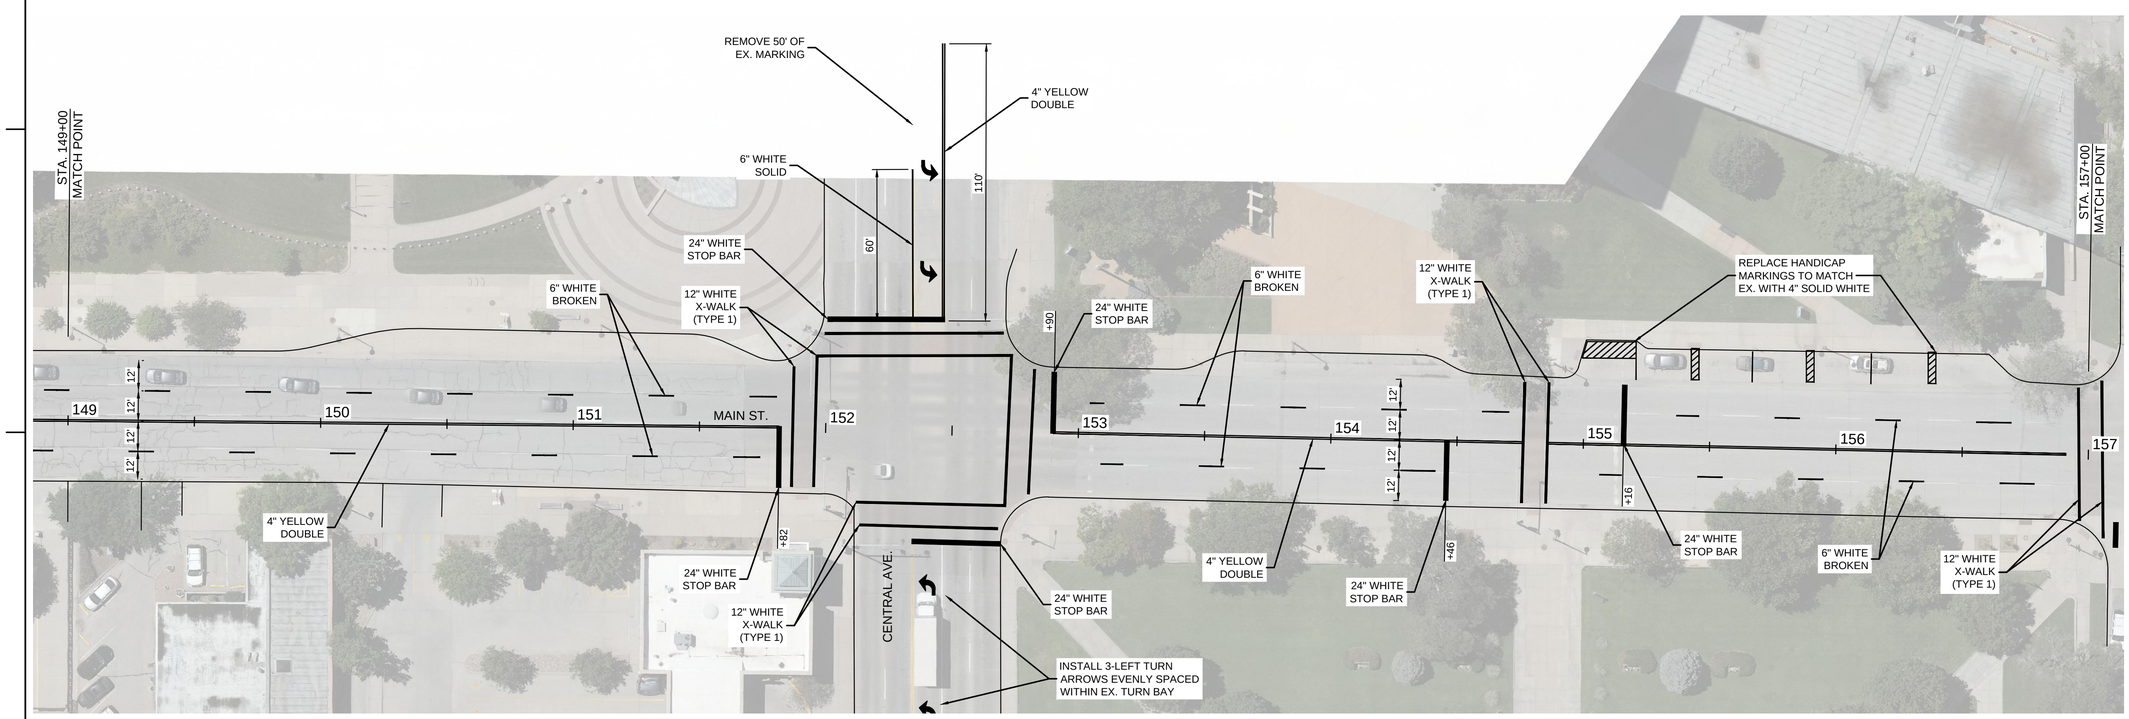

PEC
PROFESSIONAL ENGINEERING CONSULTANTS
303 SOUTH TOPEKA
WICHITA, KS 67202
316-262-2691 www.pec1.com

CITY OF WICHITA

DOWNTOWN TWO-WAY STREET CONVERSION SIGNING & MARKING

CENTRAL BUSINESS DISTRICT WICHITA, KANSAS

Issue:	
1	

JOB NO.	230431-000
DATE	SEPTEMBER 2024
PM	TPA
DESIGNED BY	LGP/SAC
DRAWN BY	CP
CHECKED BY	TPA

PAVEMENT MARKING PLAN - MAIN ST

CP103

SAVED 9/12/2024 8:13:48 AM BY LUKE.PETER
PLOTTED 9/12/2024 2:17:33 PM BY LUKE PETER
U:\WICHITA-CIVIL\2023\230431\000\PEC\DRAWINGS\PHASE 2\230431-000-2-CP101.DWG