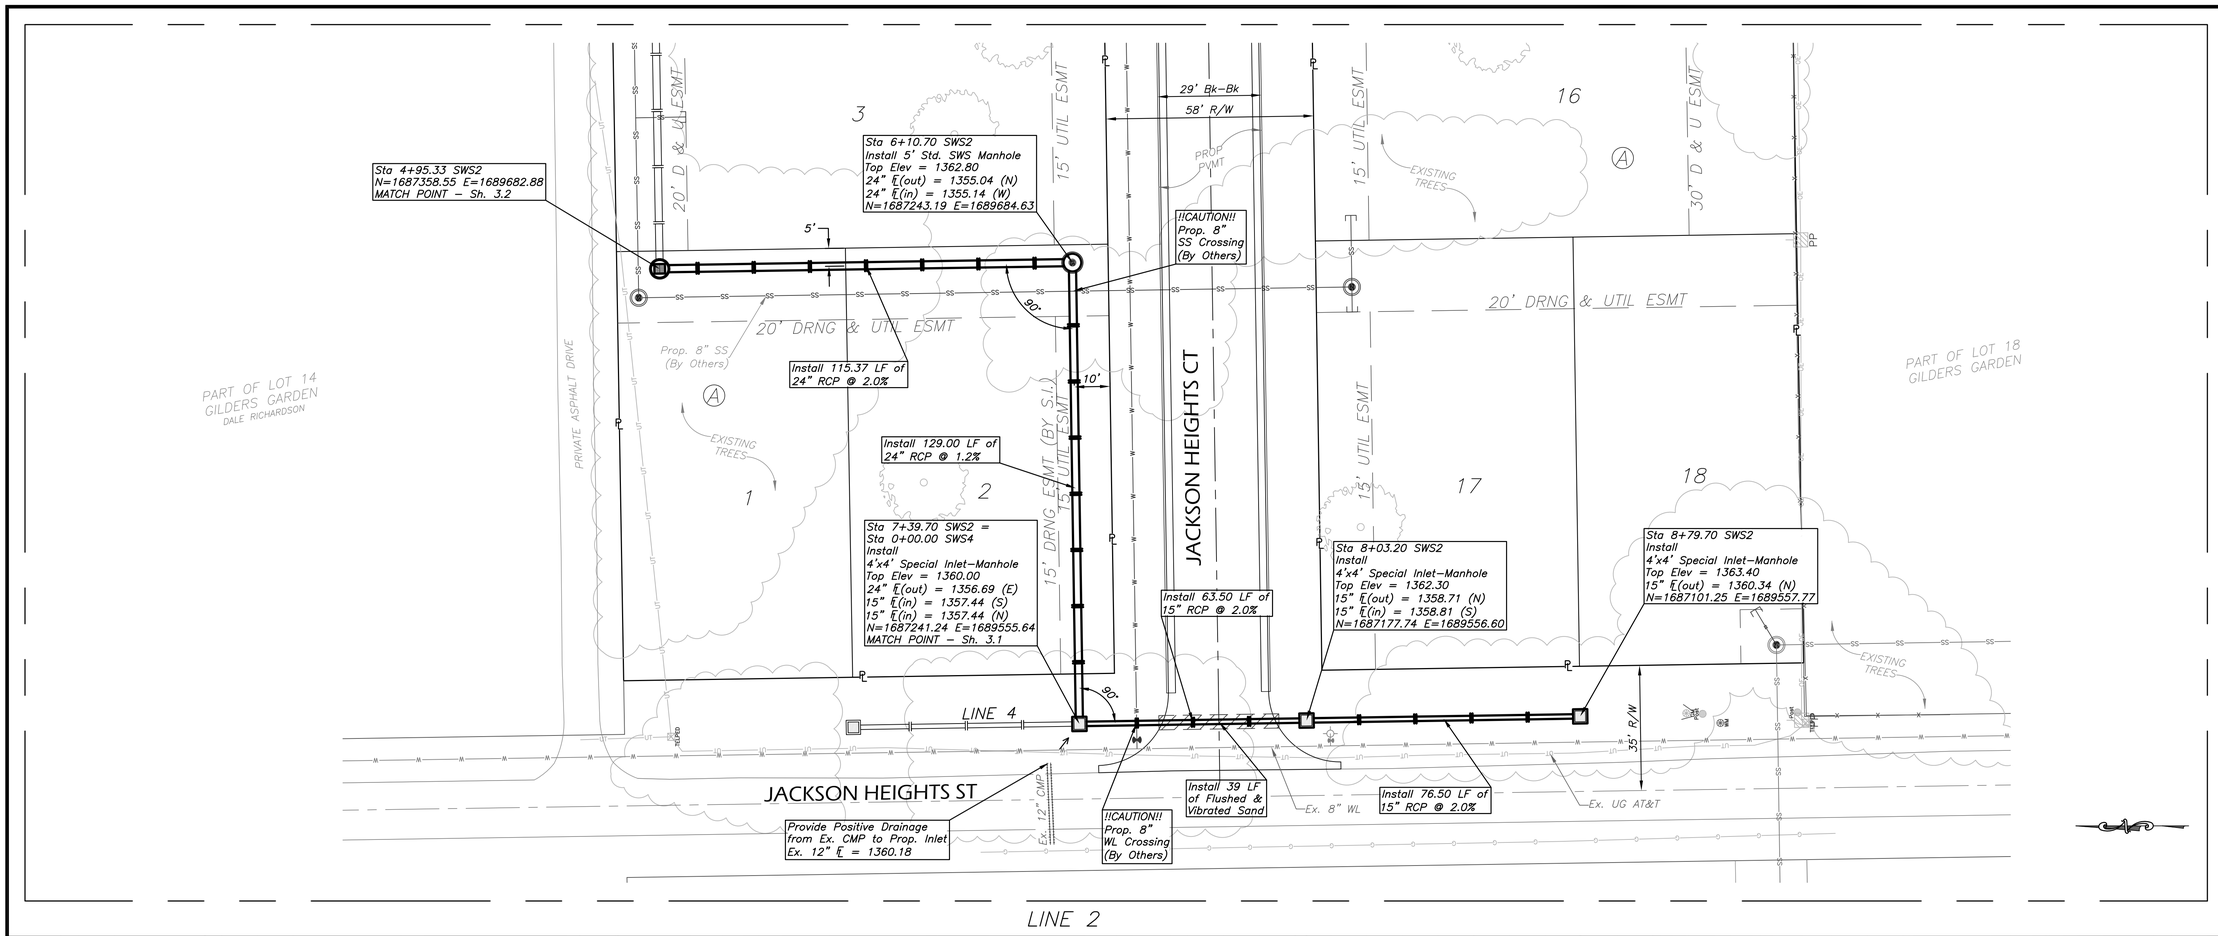

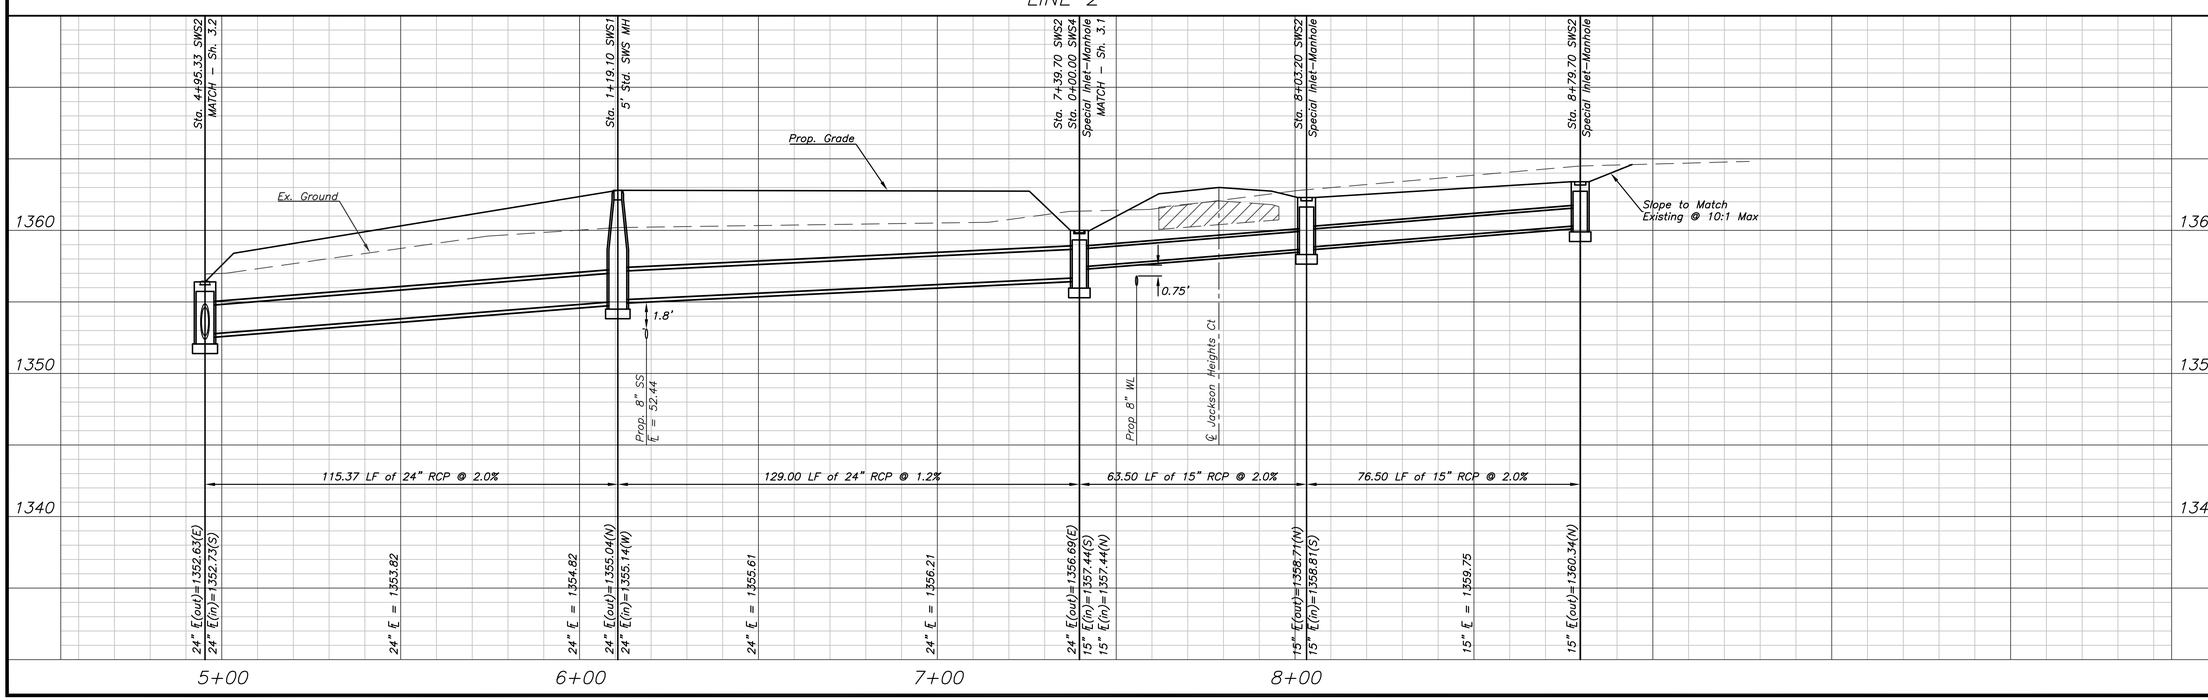

KEMILLER ENGINEERING
117 E. Lewis, Wichita, KS 67202 (316)264-0242

KYLE E. MILLER LICENSED 08.06.2024 11283 KANSAS PROFESSIONAL ENGINEER

THIS SHEET HAS BEEN SIGNED, SEALED AND DATED DIGITALLY

PAVING IMPROVEMENTS

JACKSON HEIGHTS TOWNHOMES 2ND ADDITION

WICHITA, KANSAS

VERTICAL SCALE
1 INCH = 5 FEET

HORIZONTAL SCALE: 1 INCH = 20 FEET

REVISIONS

KEM PROJ.	DATE
23044	03.2024
DESIGNED	DRAWN
KEM	ZJS

Plan & Profile SWS Line 2

SHEET **3.3**

August 13, 2024