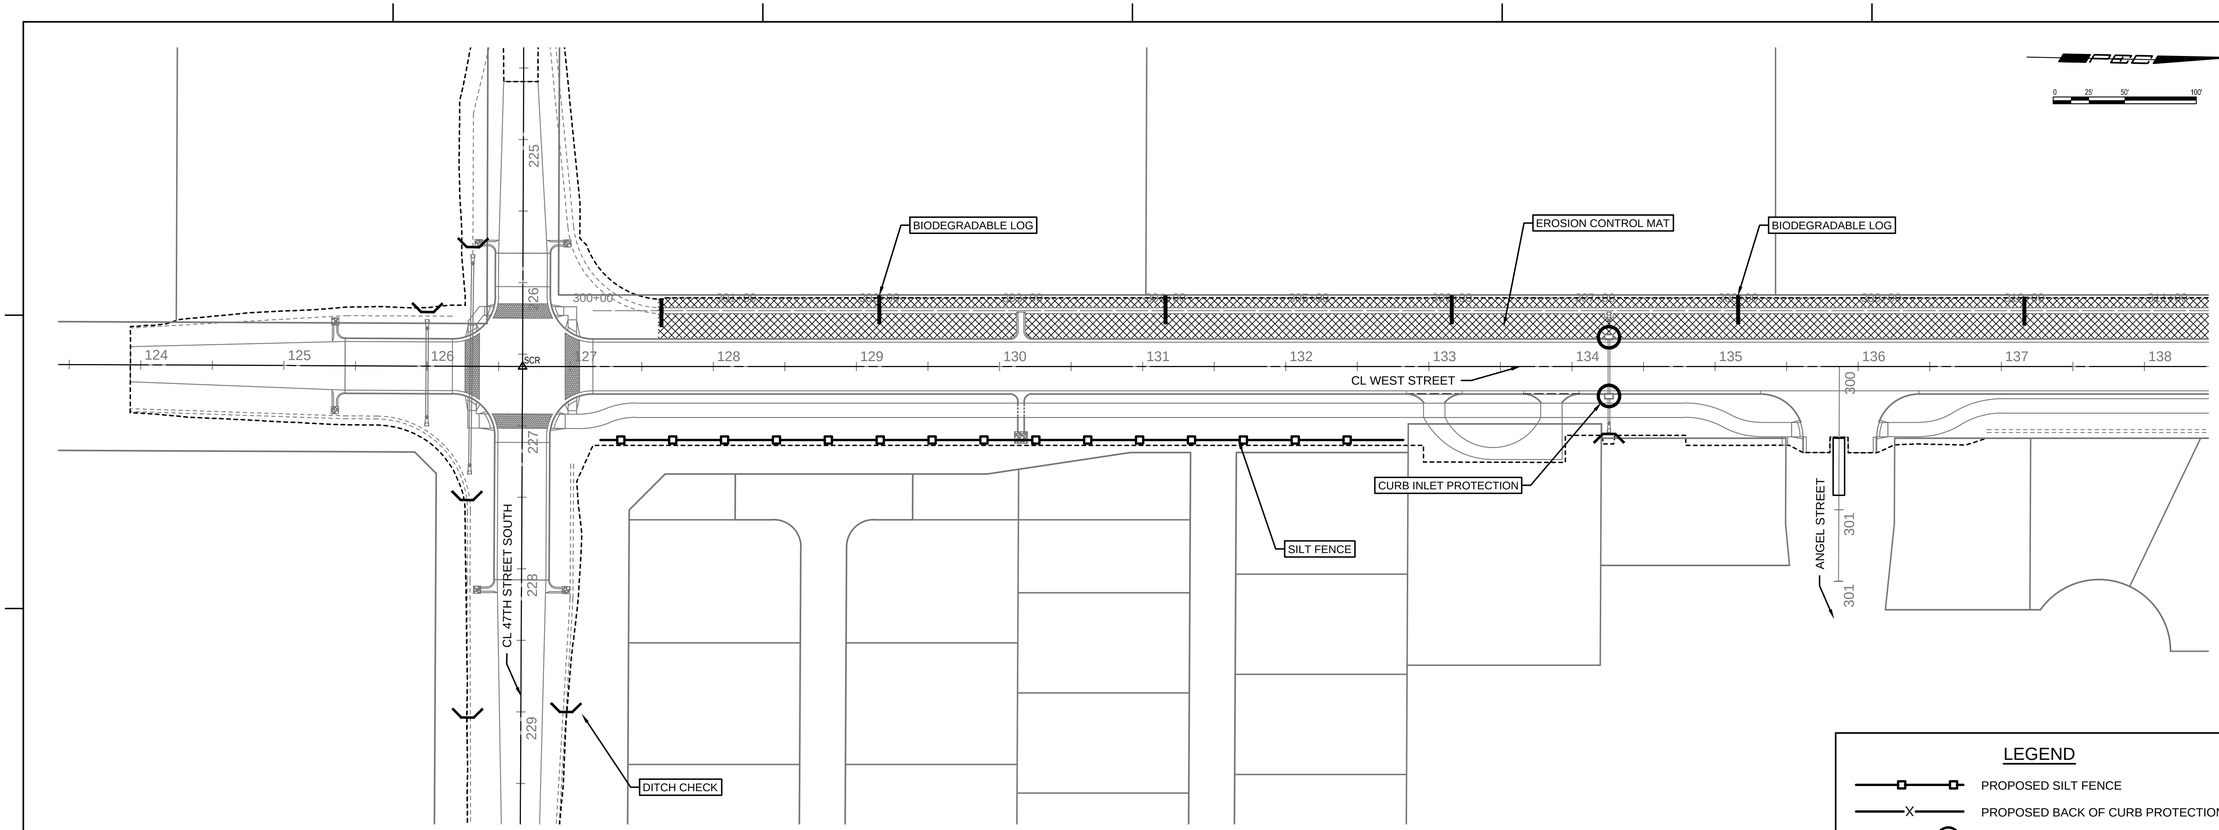

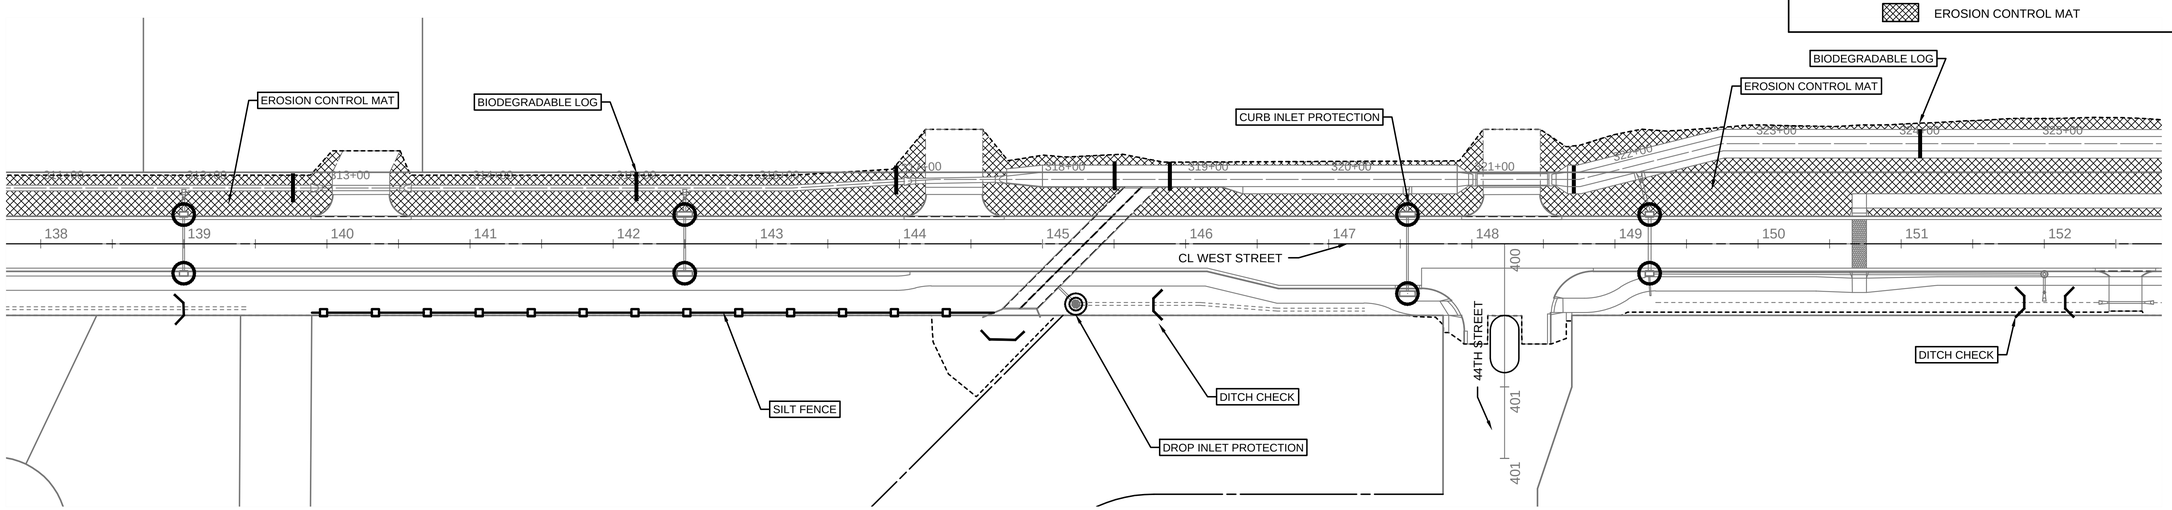

LEGEND

- PROPOSED SILT FENCE
- PROPOSED BACK OF CURB PROTECTION
- PROPOSED CURB INLET PROTECTION
- PROPOSED AREA INLET PROTECTION
- PROPOSED DITCH CHECK
- PROPOSED DITCH CHECK (BIO. LOG)
- EROSION CONTROL MAT

PEC
PROFESSIONAL ENGINEERING CONSULTANTS
303 SOUTH TOPEKA
WICHITA, KS 67202
316-262-2691 www.pec1.com

CITY OF WICHITA

LUKE PETER
LICENSED
27413
10/11/2024
KANSAS
PROFESSIONAL ENGINEER

WEST STREET IMPROVEMENTS FROM MACARTHUR ROAD TO 47TH ST. SOUTH

CITY OF WICHITA

Issue:

JOB NO.	210254-001
DATE	OCTOBER 2024
PM	TPA
DESIGNED BY	LGP
DRAWN BY	CP
CHECKED BY	KMS

EROSION CONTROL PLAN (1)

CG101

SAVED 10/10/2024 1:11:17 PM BY LUKE.PETER
PLOTTED 10/10/2024 1:51:45 PM BY LUKE PETER
U:\WICHITA-CIVIL\2021\210254\001\PECDRAWINGS\51-210254-001-CG101 EROSION CONTROL PLAN.DWG